



SECTION 30 T.16S. R.3W. W.M. Lane County

1" = 400'

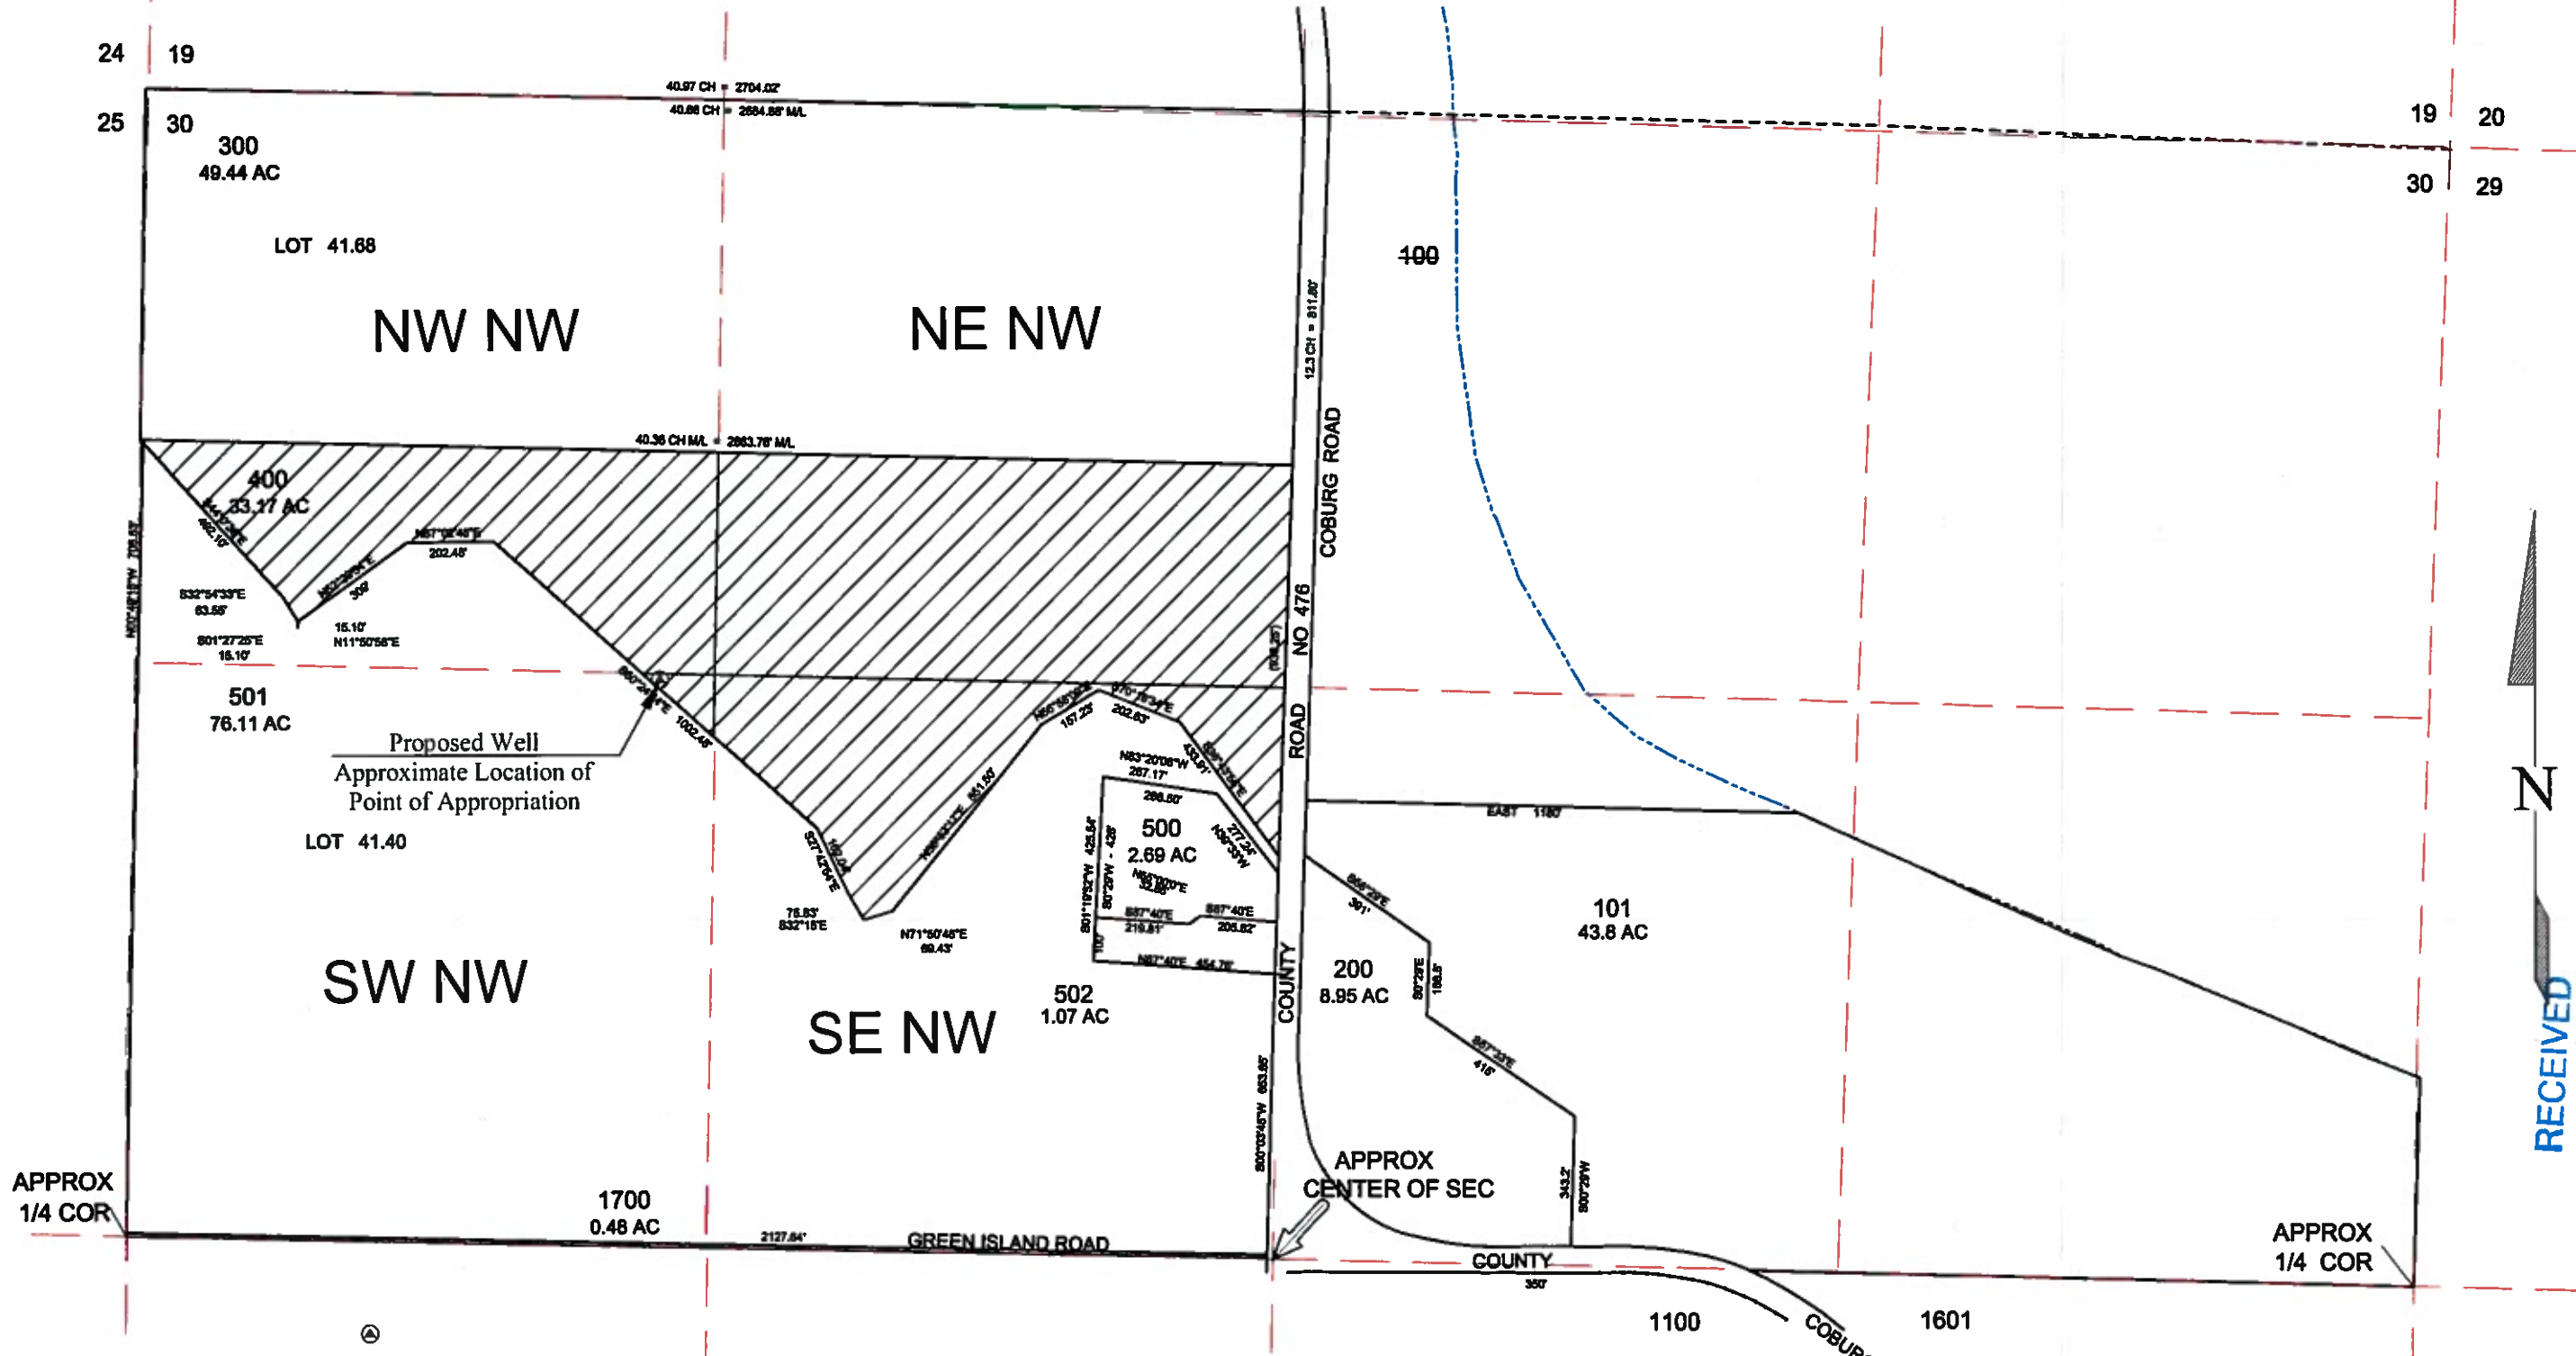

Proposed Well Location /
Proposed Point of Appropriation
1176 Ft. E & 1368 Ft. S
of the NW corner of Section 30.

 Area of Water Right Application

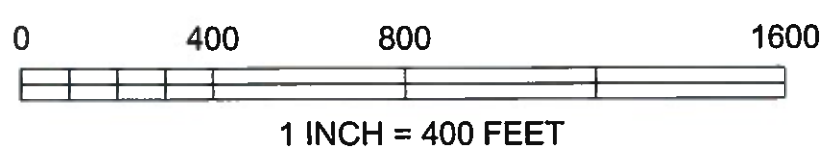

Area by Quarter-Quarter Section		
Quarter - 40	Quarter - 160	Acres
NW	NW	9.45
NE	NW	15.63
SE	NW	7.52
SW	NW	0.28

RECEIVED

SEP 16 2019

NW

G-18863