




Application No. 65818
Permit No. 47707

Scale 1":200'

August 28, 1983

RECEIVED

SEP 1 1983
WATER RESOURCES DEPT.
SALEM, OREGON

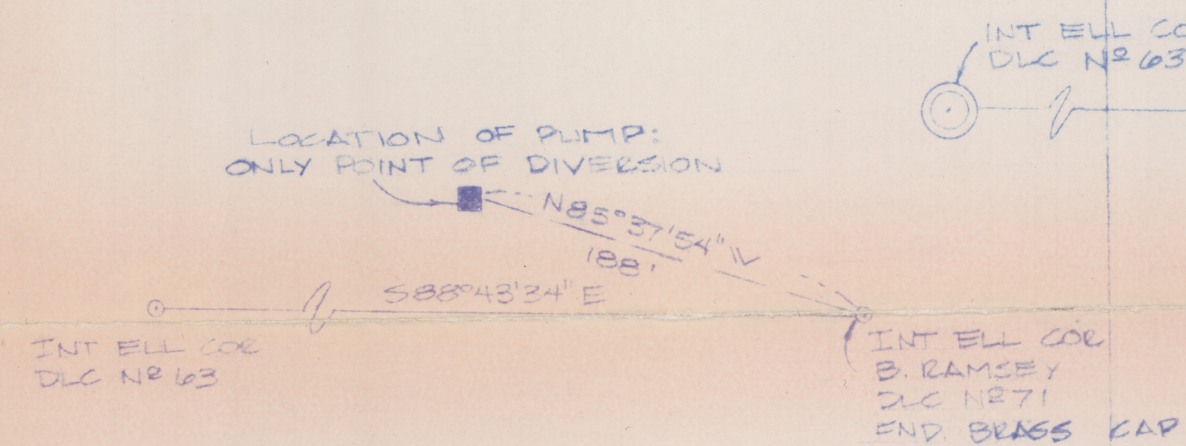

Detail of Point of Diversion

No Scale


NOTES:

1) NO DAMS, REGULATING OR CONTROLLING DEVICES.

2)

= AREA TO BE IRRIGATED.

NE 1/4, SW 1/4 =	11	ACRES
NW 1/4, SE 1/4 =	22	ACRES
SW 1/4, SE 1/4 =	10	ACRES
SE 1/4, SW 1/4 =	15	ACRES
TOTAL =		54 ACRES

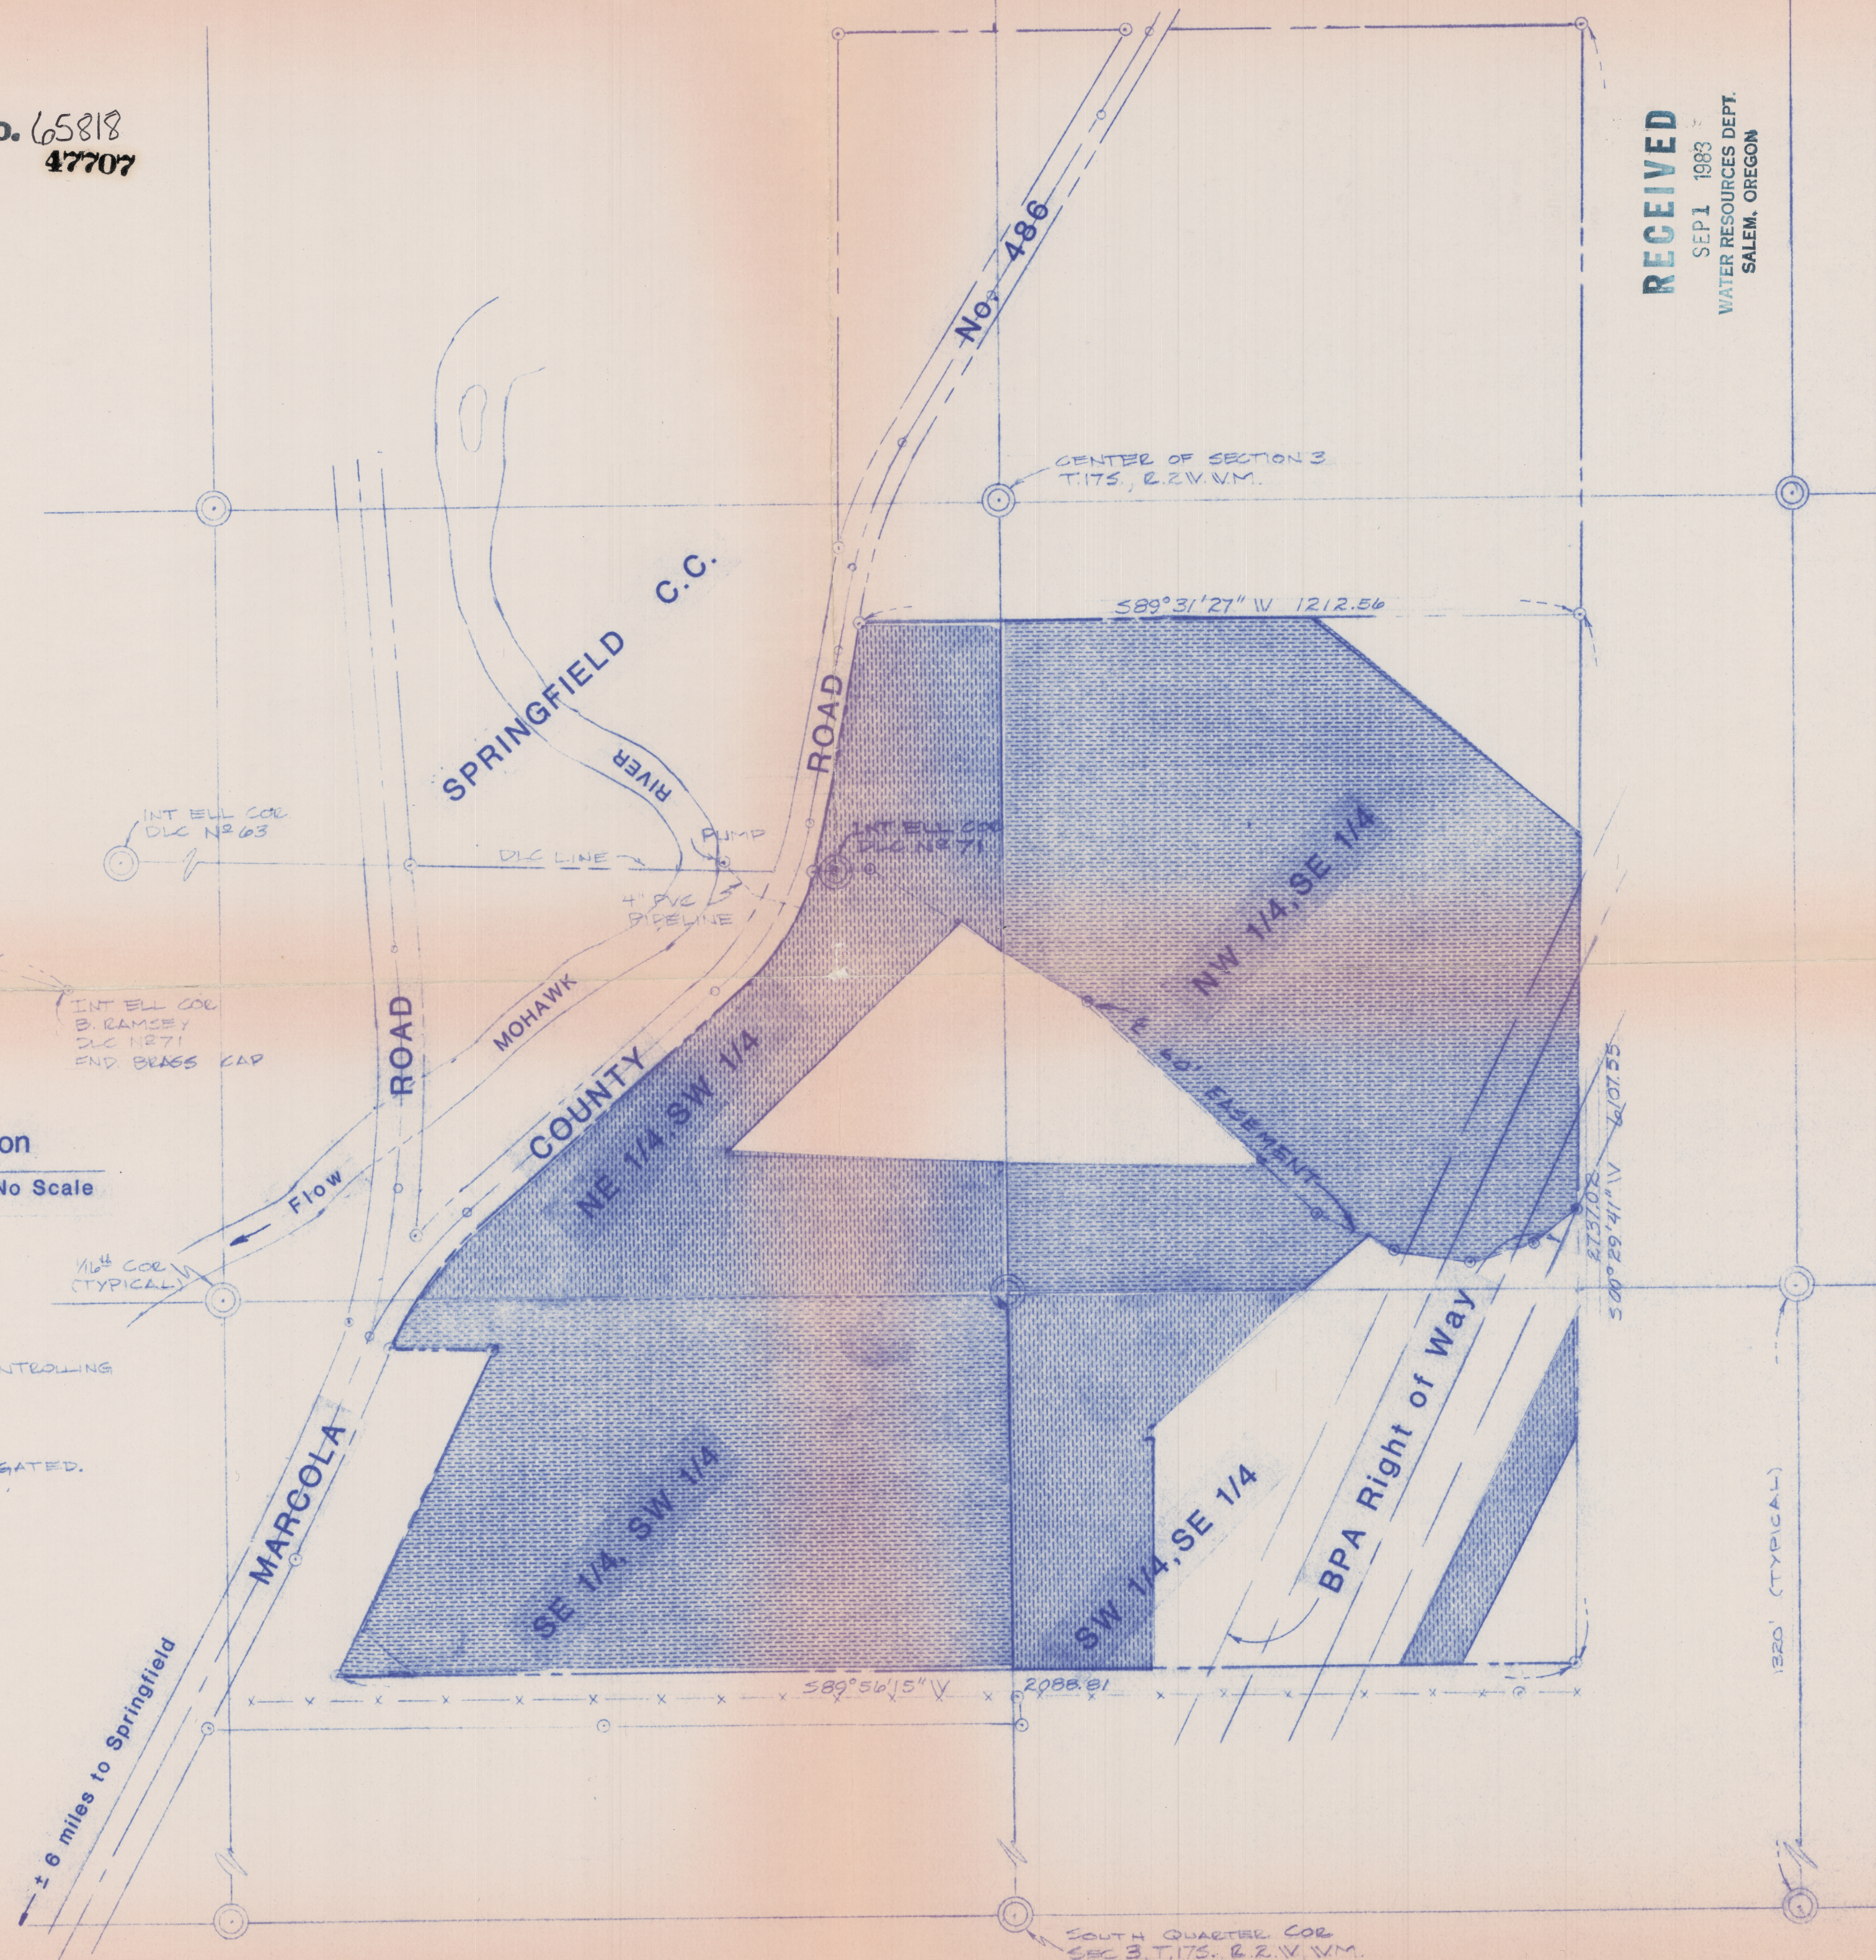

SPRINGFIELD COUNTRY CLUB

Section 3, T.17S., R.2W.

Willamette Meridian

Oregon

APPLICATION FOR
WATER DIVERSION

from the

MOHAWK RIVER

Lane County

REGISTERED
PROFESSIONAL
LAND SURVEYOR

OREGON
JUL 17 1983
GARY K. SHELTON
1980

8-29-83

ROGERS ENGINEERING GROUP
CONSULTING ENGINEERS

78A CENTENNIAL LOOP • EUGENE, OREGON 97401 • (503) 484-0227