


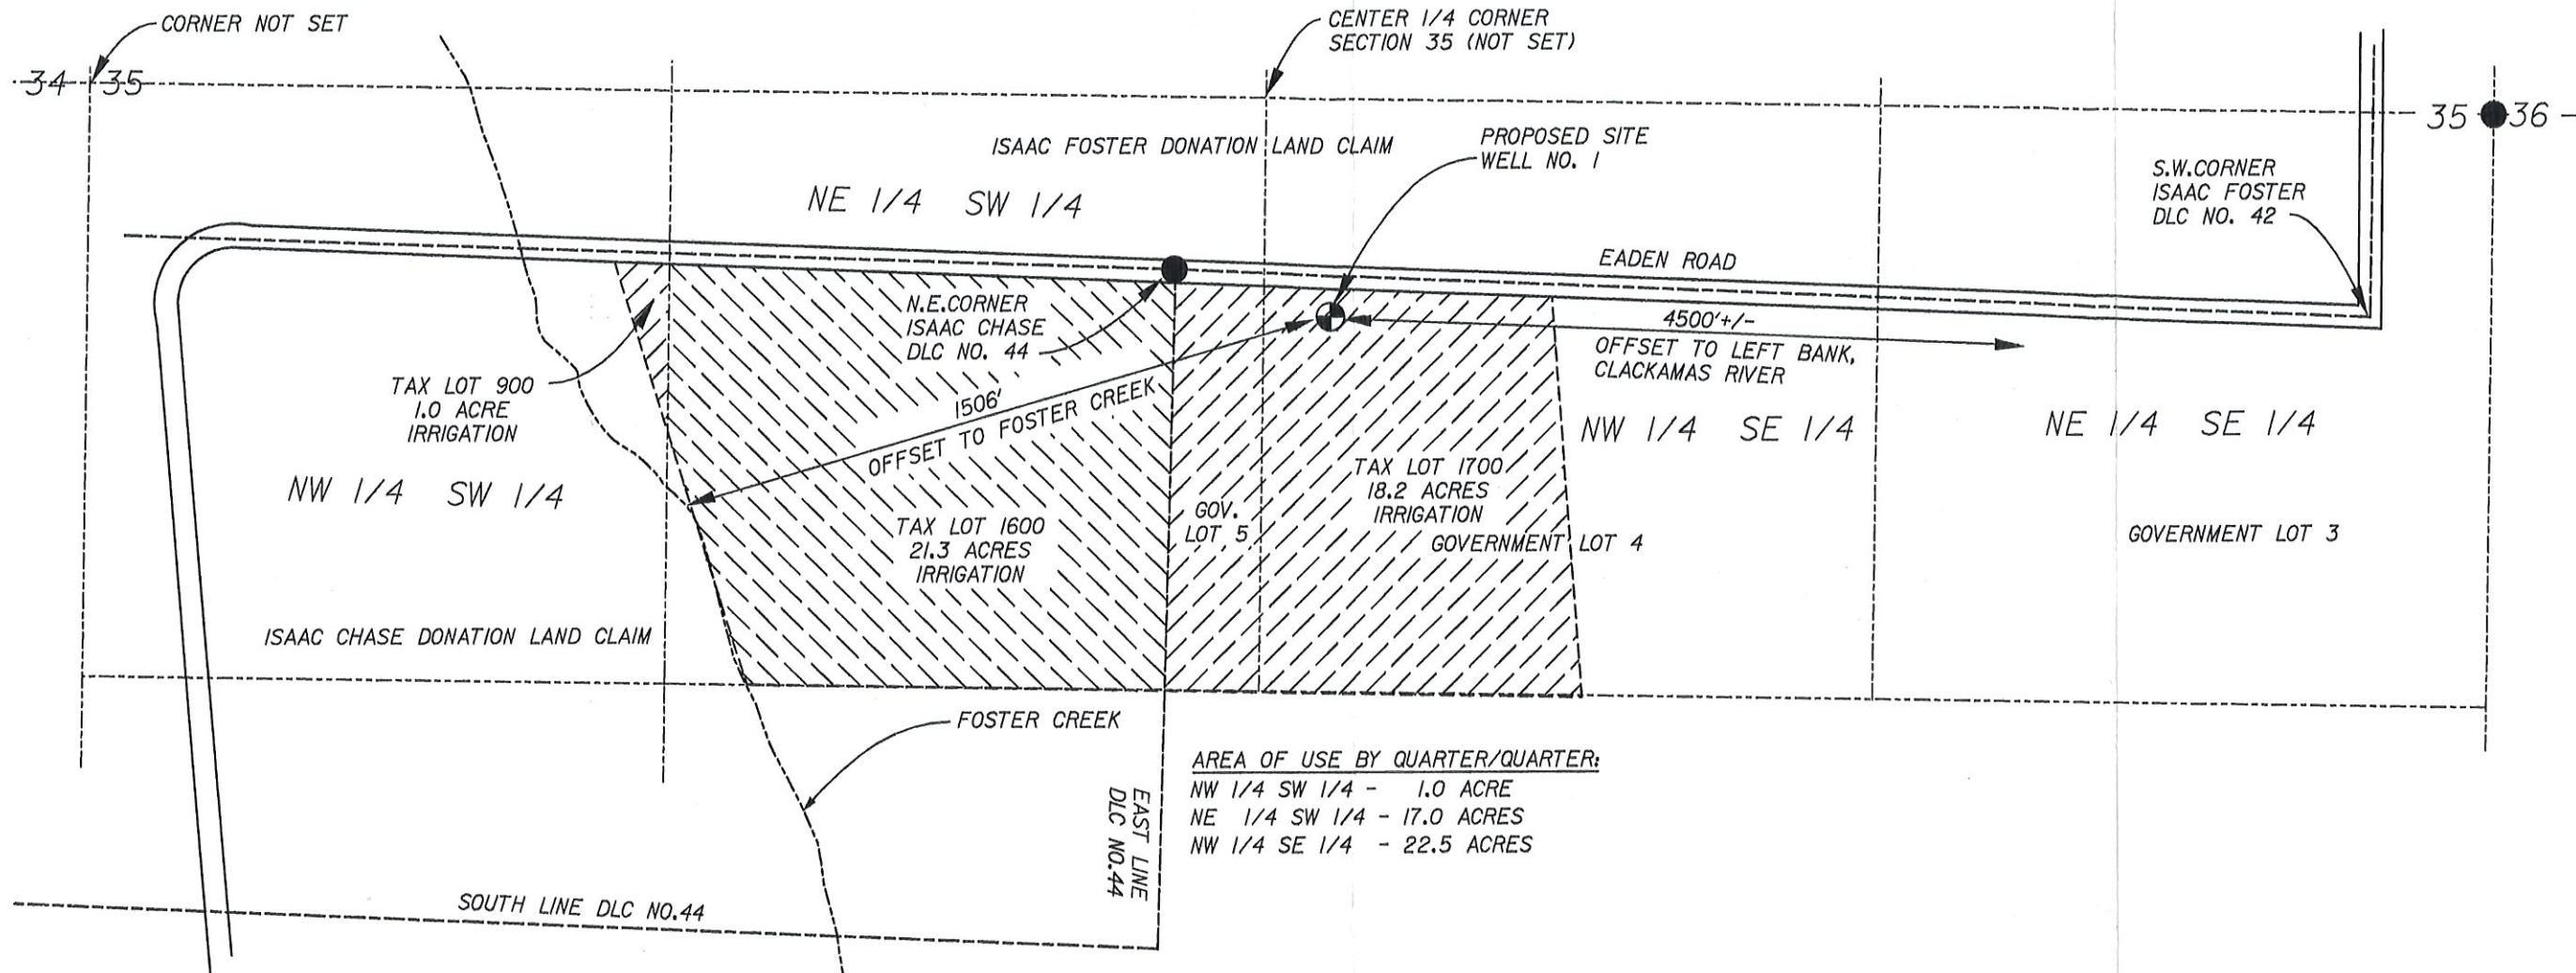

AREA OF USE BY QUARTER/QUARTER:
 NW 1/4 SW 1/4 - 1.0 ACRE
 NE 1/4 SW 1/4 - 17.0 ACRES
 NW 1/4 SE 1/4 - 22.5 ACRES



LOCATION OF PROPOSED WELL
 FROM N.E. CORNER DLC NO. 44
 WELL NO. 1 - 105' SOUTH, 344' EAST

LEGEND:

- DONATION LAND CLAIM LINE
- SECTION SUBDIVISION LINE
- PROPERTY LINE
- BRASS CAP MONUMENT
- ▨ IRRIGATED ACREAGE

THIS DRAWING IS A GROUND WATER RIGHT APPLICATION MAP.
 IT IS NOT A LAND SURVEY. PROPERTY LINES AND/OR OTHER
 LINES OF OCCUPATION SHOWN HEREON ARE NOT REPRESENTED
 BY THE UNDERSIGNED TO MEET ACCURACY STANDARDS OF
 LAND SURVEYS.

200 0 400 800FT
 SCALE: 1" = 400'

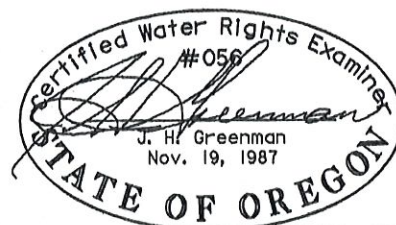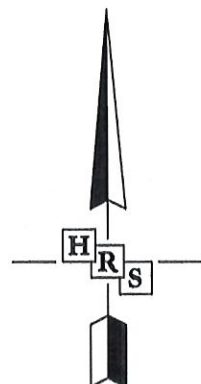


EXPIRES: 2021/06/30

TAX LOTS 900, 1600 & 1700, MAP 2S 3E 35
 SECTION 35, T.2S., R.3E., W.M.
 CLACKAMAS COUNTY, OREGON

Application No. _____

Permit No. _____

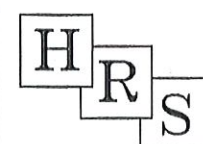

HANER, ROSS &
 SPORSEEN, P.C.

2895 BEAVERCREEK ROAD
 OREGON CITY, OR 97045 (503) 657-1384

HONG GUANG LIU & WING KIN NG
 GROUND WATER RIGHT APPLICATION MAP

DATE: 2020/02/13

BY: J.H.G.
 FILE No: 1699

Project: Liu & Ng I:\hra_1699\ 1699_dgn\ 1699_gndapp_r0.dgn

RECEIVED
 MAR 02 2020
 OWRD

G-18921