
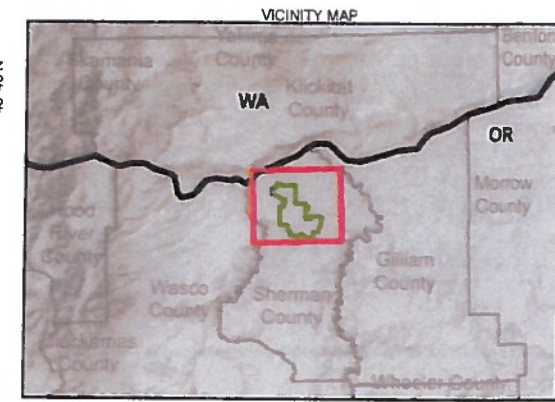


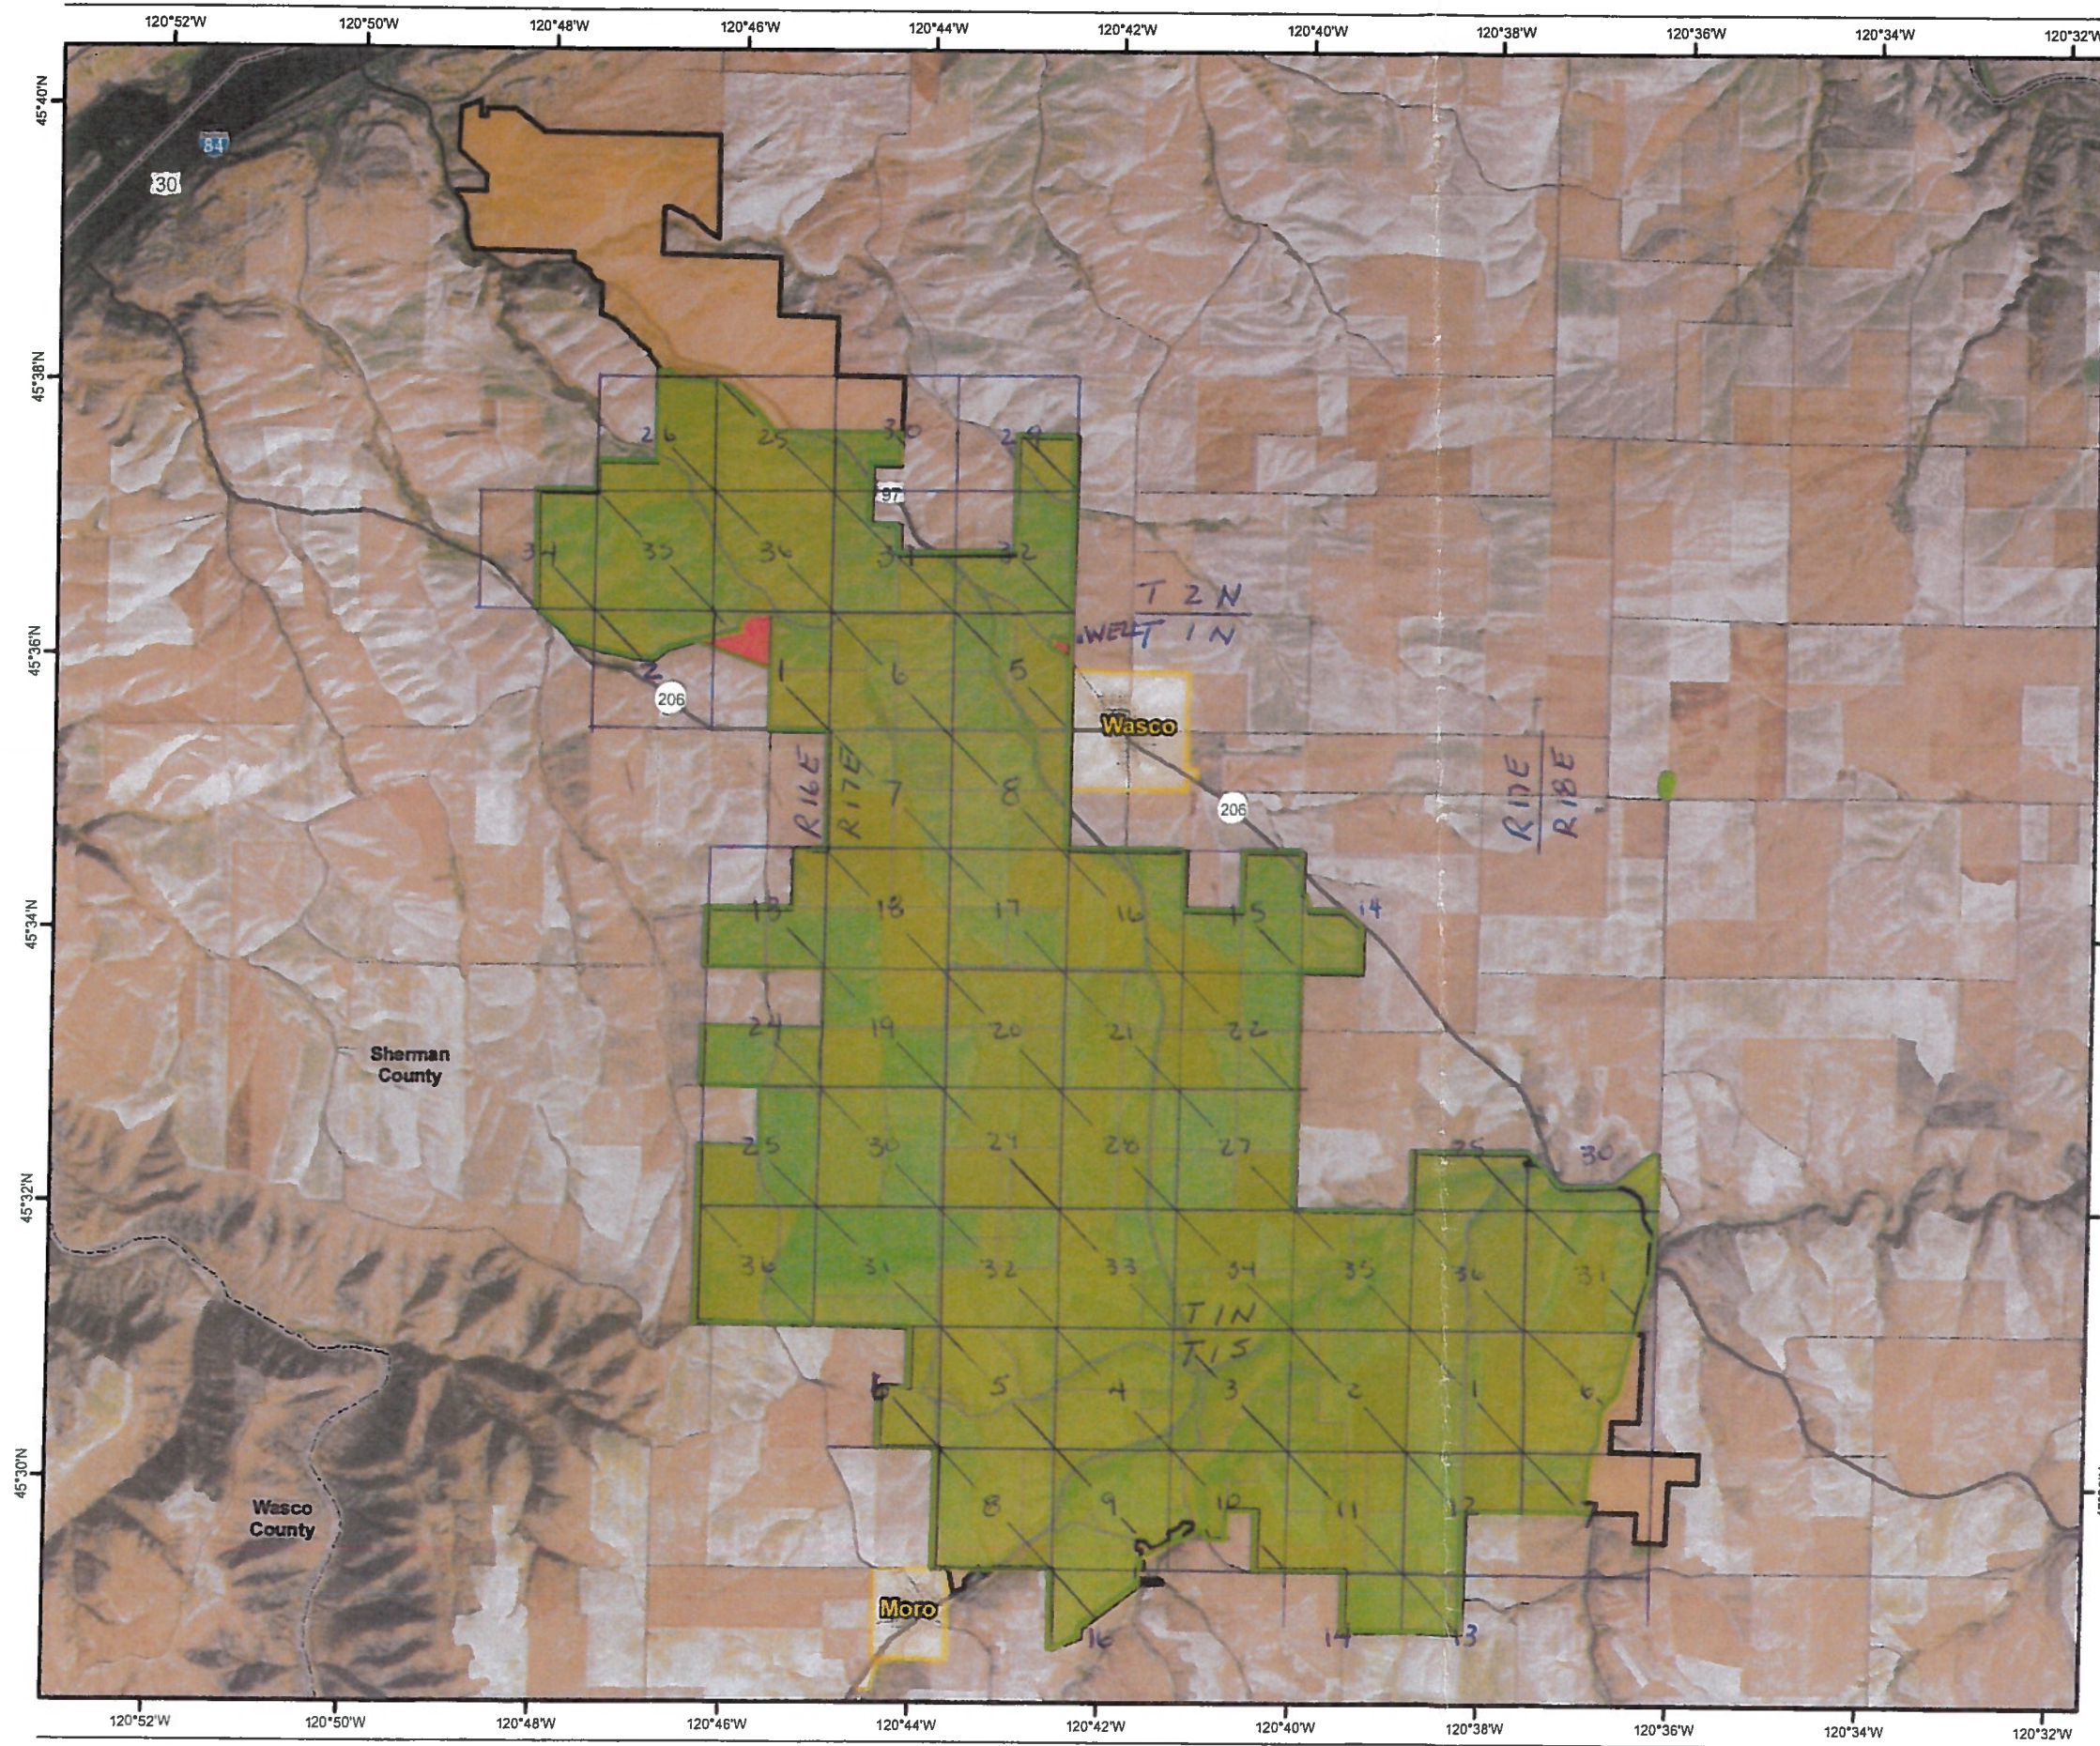

- Proposed New Site Boundary
- Previously Approved Site Boundary
- Proposed New Site Boundary - Transmission Line
- Area to be Retained from Previously Approved Site Boundary
- Area to be Added to Previously Approved Site Boundary
- Area No Longer Part of Request for Amendment No. 3
- Land Parcel Boundary
- Road
- Interstate or Highway
- City Boundary
- County Boundary

Coordinate System: NAD 1983 StatePlane Oregon North
 FIPS 3601 Feet Intl
 Data Sources: Orion Renewable Energy Group LLC,
 2015; BLM (2015); WSDOT; ODOT; US Census Bureau;
 USDA; ESRI


0 0.75 1.5 3
 Miles

1 inch equals 1.42 miles

FIGURE 2 (REVISED)
Proposed Change in Site Boundary
 Supplement to **Golden Hills Wind Project** Request for Amendment No. 3

RECEIVED
MAY 13 2020
OWRD

TOWNSHIP 1 N. RANGE 17 E. AND TOWNSHIP 2 N., RANGE 17 E., W.M.
SHERMAN COUNTY, OREGON

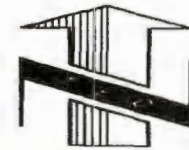

**GROUND WATER APPLICATION
AND RESERVOIR APPLICATION**

FOR WATER RIGHT

SCALE: 1"=1320'

APPLICATION No. G-16663


PERMIT No. G-16196

IN THE NAME OF:

BARNETT ESTATE PARTNERSHIP

DATE: APRIL 5, 2006

TENNESON ENGINEERING CORP.
CONSULTING ENGINEERS
409 LINCOLN STREET
THE DALLES, OREGON 97058
541-296-9177 FAX 541-296-6667

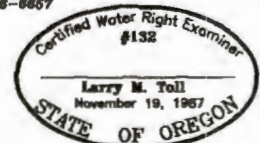

EXPIRES: 06/30/06

RECEIVED


APR 19 2006

WATER RESOURCES DEPT
SALEM, OREGON

NOTE:

"THIS MAP IS NOT INTENDED TO
PROVIDE DIMENSIONS OR LOCATIONS
OF PROPERTY OWNERSHIP LINES."

W.O. #11484wr

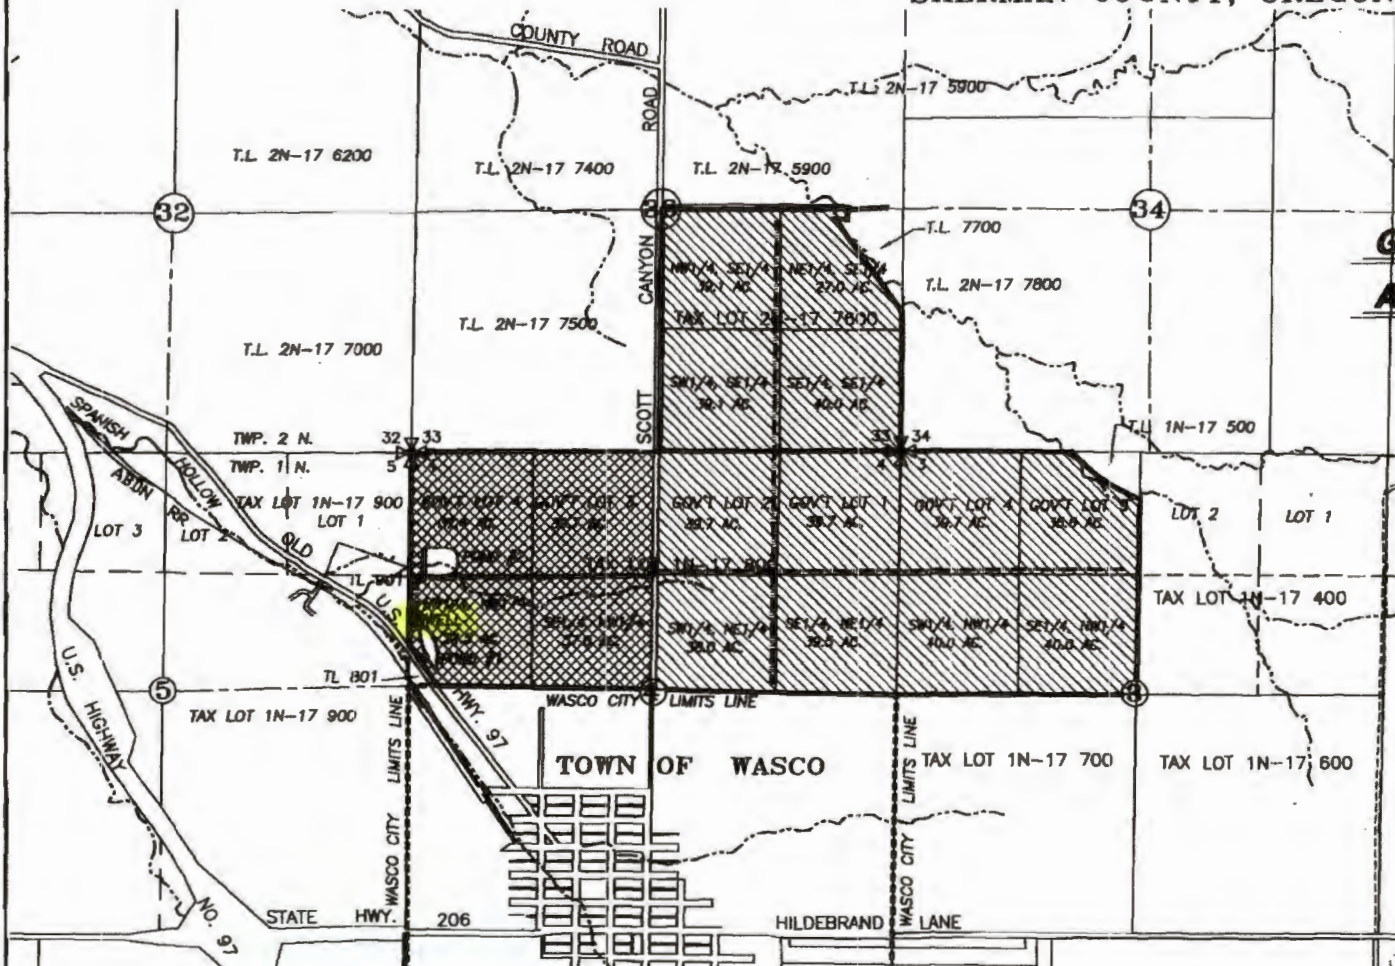

- EXISTING WELL, 1830' S. & 60' E. OF NW COR. SEC. 4
- ▨ PROPOSED IRRIGATION AREA = 506.1 ACRES
- ▩ PROPOSED INDUSTRIAL & COMMERCIAL AREA
- PROPOSED IRRIGATION MAIN

- POND #1 = 2180' SOUTH AND 130' EAST FROM THE NW CORNER, SECTION 4
- POND #2 = 1220' SOUTH AND 150' EAST FROM THE NW CORNER, SECTION 4

app no G-16663

RECEIVED

MAY 13 2020

OWRD

TOWNSHIPS 1 & 2 N, & 1 S, RANGES 16-18 E., W.M.

SHERMAN COUNTY, OREGON

WATER RIGHT **LIMITED LICENSE MAP**

0' 660' 1320' 2640'
SCALE IN FEET

LEGEND:

● EXISTING WELL (SHER 50175):
LOCATED: 1,830' S. & 60' E. OF THE
NW COR. SEC. 4, T.1N., R.17E. W.M.

LIMITED LICENSE No. _____

IN THE NAME OF:

BARNETT ESTATE PARTNERSHIP

DATE: OCTOBER 25, 2016

BY:

TENNESON ENGINEERING CORP.

3775 CRATES WAY
THE DALLES, OREGON. 97058
PH. 541-296-9177
FAX 541-296-6657




EXPIRES: 06/30/2020

NOTE:

"THIS MAP IS NOT INTENDED TO PROVIDE
LEGAL DIMENSIONS OR LOCATIONS OF
PROPERTY OWNERSHIP LINES."

SHEET 2 OF 2

W.O. #14918wr

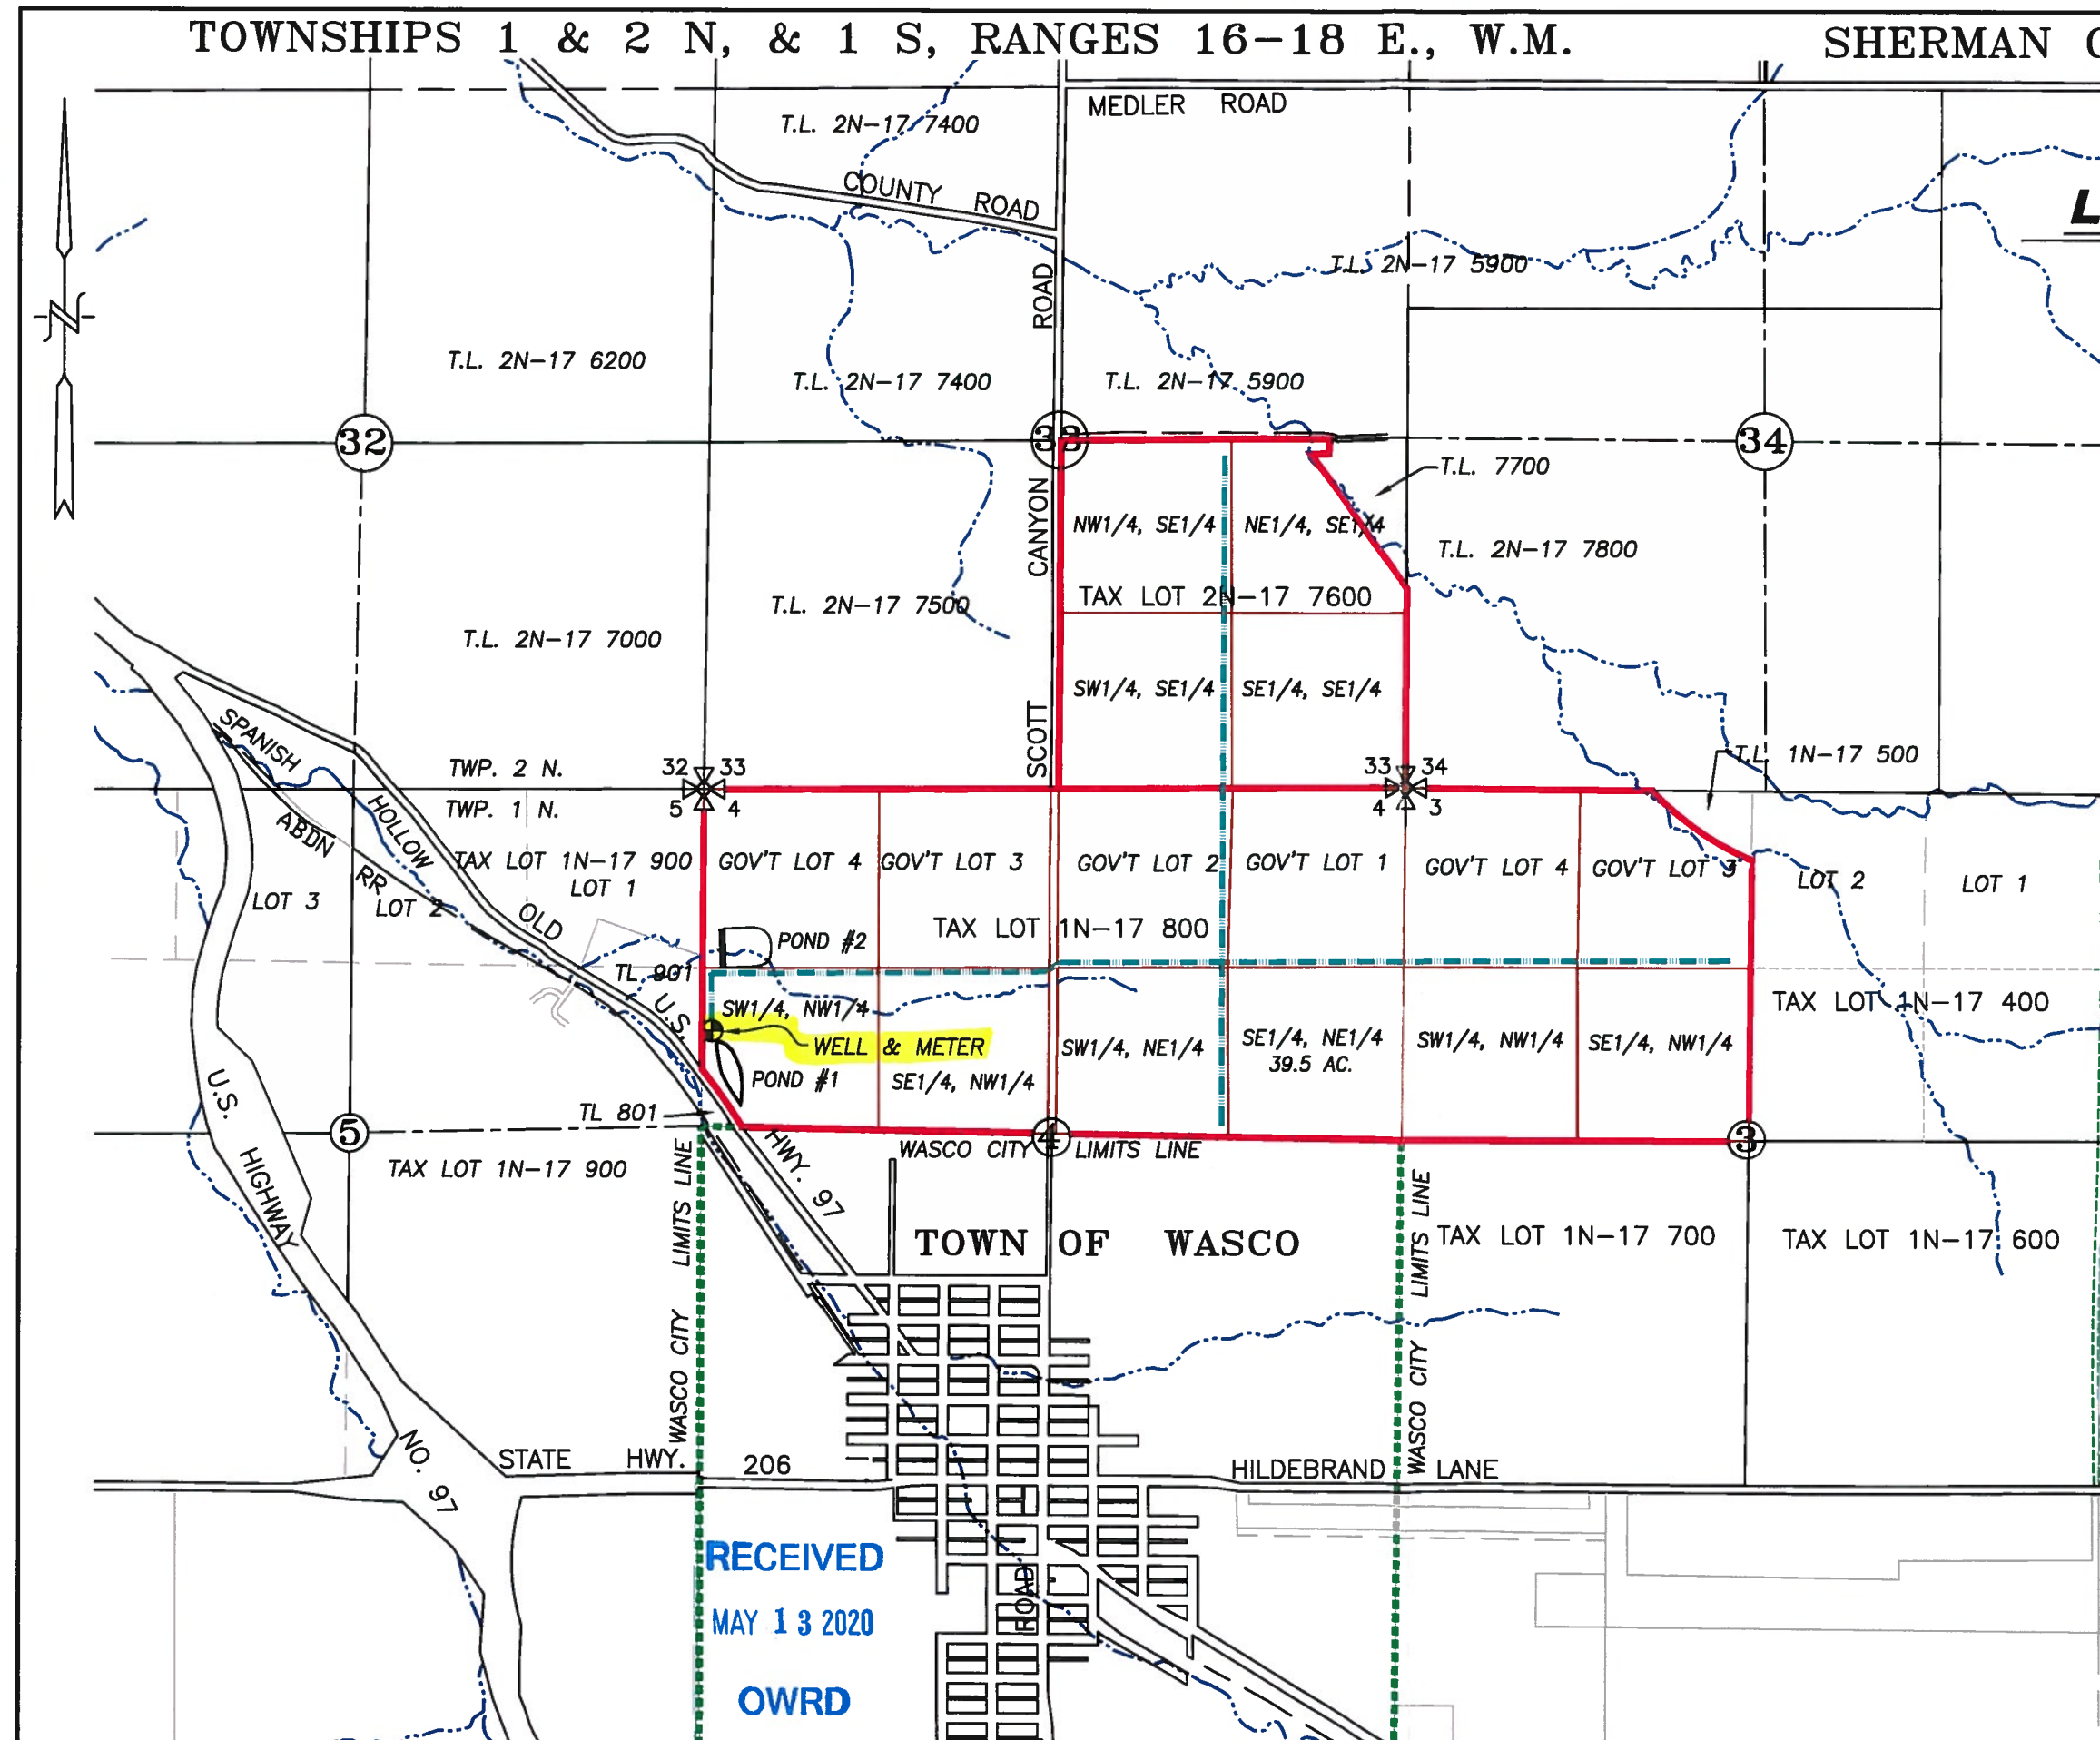

RECEIVED
MAY 13 2020
OWRD