

WATER RIGHT APPLICATION MAP

SURFACE WATER APPLICATION

WARNER (RON) THAMES
9658 UPPER APLEGATE ROAD
JACKSONVILLE, OR 97530

RECEIVED

JUN 15 2020

OWRD

SITUATED IN
SECTION 5, TOWNSHIP 40S RANGE 3W, W.M.
JACKSON COUNTY OREGON

LEGEND

POINT OF DIVERSION – 1025 FT SOUTH and 250 FT EAST OF



NORTH QUARTER CORNER S5 T40S R3W, W.M.



--- PIPELINE



PRIMARY ACREAGE – 1.60 ACRES TOTAL

0.68 ACRES – NW NE S5

0.92 ACRES – SW NE S5

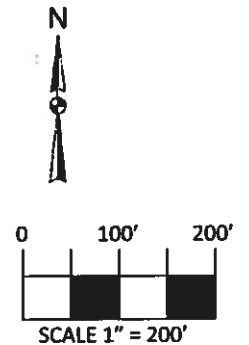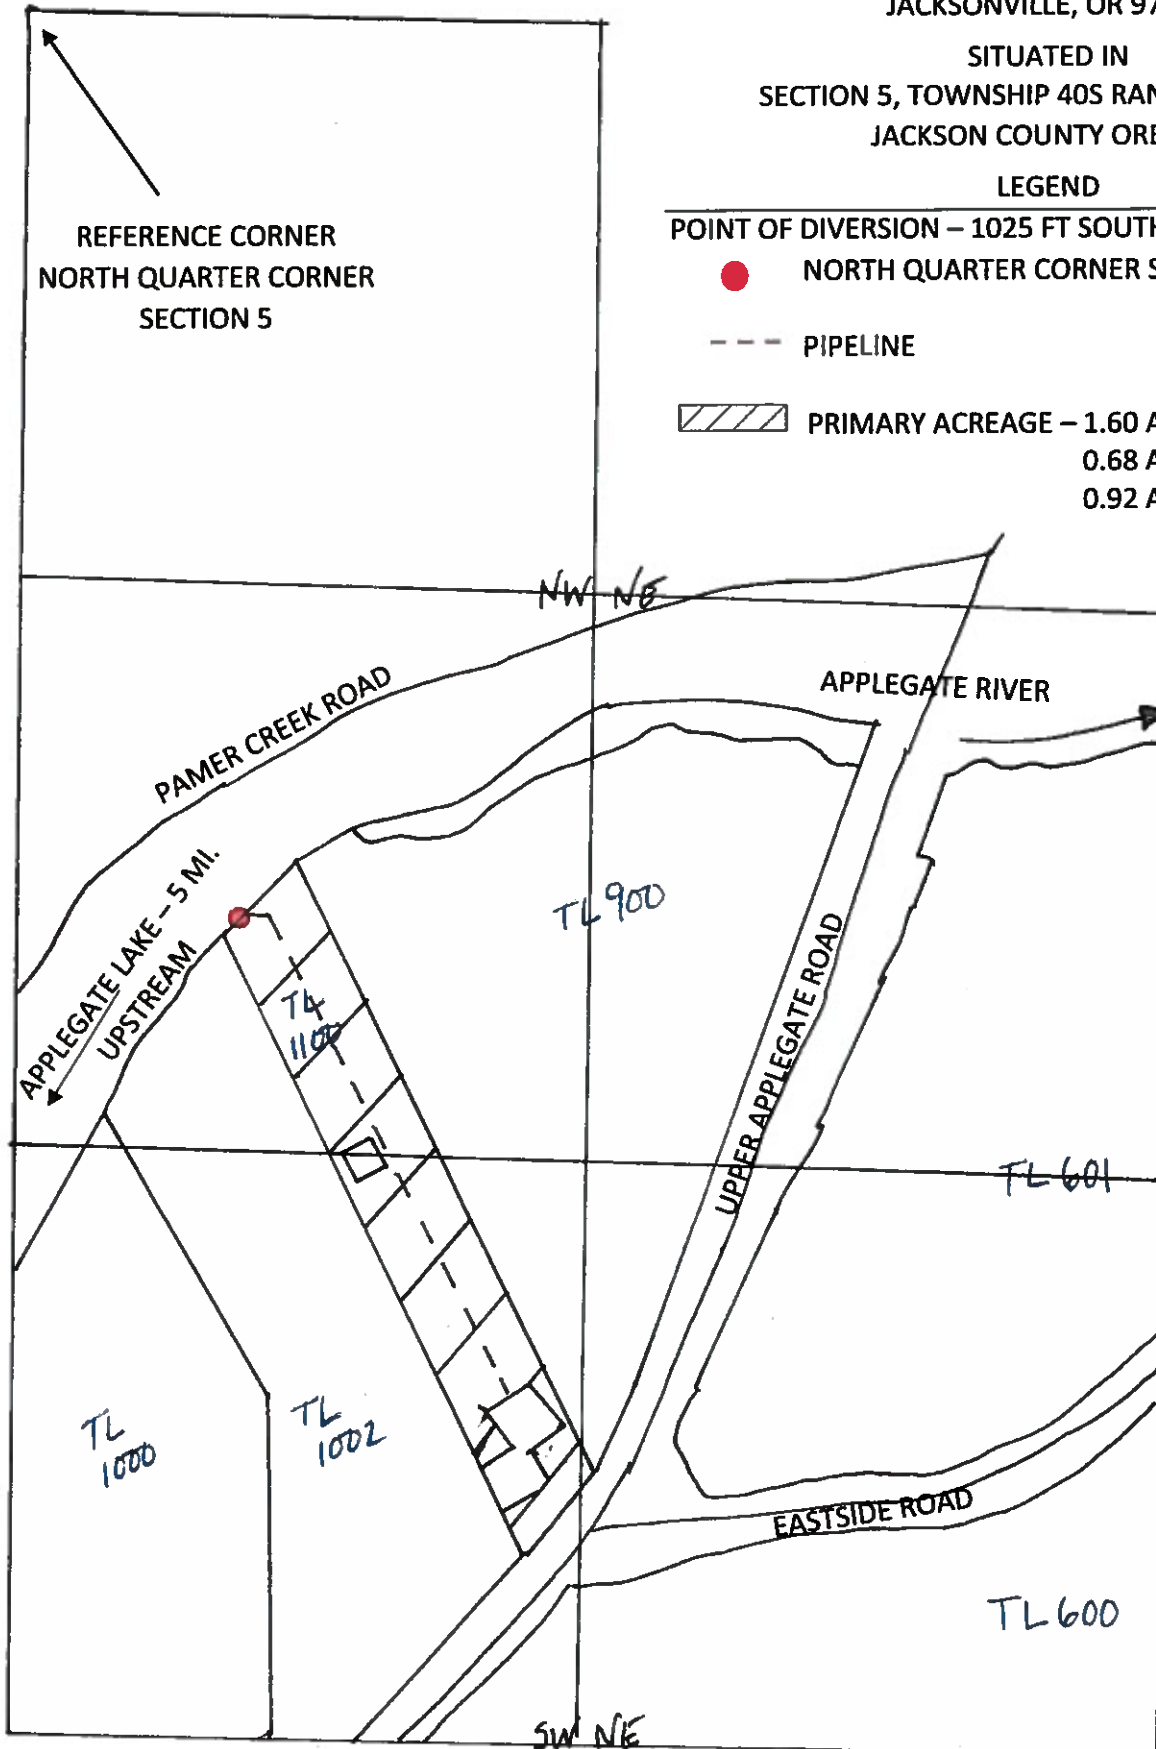

*This map is not intended to
provide legal dimensions or
locations of property
ownership lines*

ParsonsWater Consulting LLC
rick.parsons@parsonwater.com
541.499.0257 303.667.5067

