
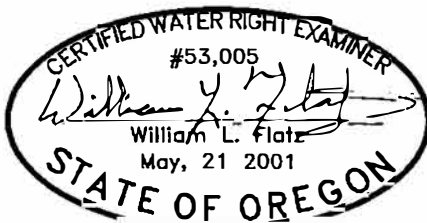


GROUNDWATER APPLICATION MAP

LOCATION: T2N, R2W, W.M. TAX LOTS 900 & 1100 OF SECTION 35 WASHINGTON COUNTY, OR
STREET ADDRESS: 12155 NW DICK ROAD, HILLSBORO, OR 97124

PREPARED FOR: STUART WILSON, SMOKY FLOWER FARM, LLC 12155 NW DICK ROAD, HILLSBORO, OR 97124

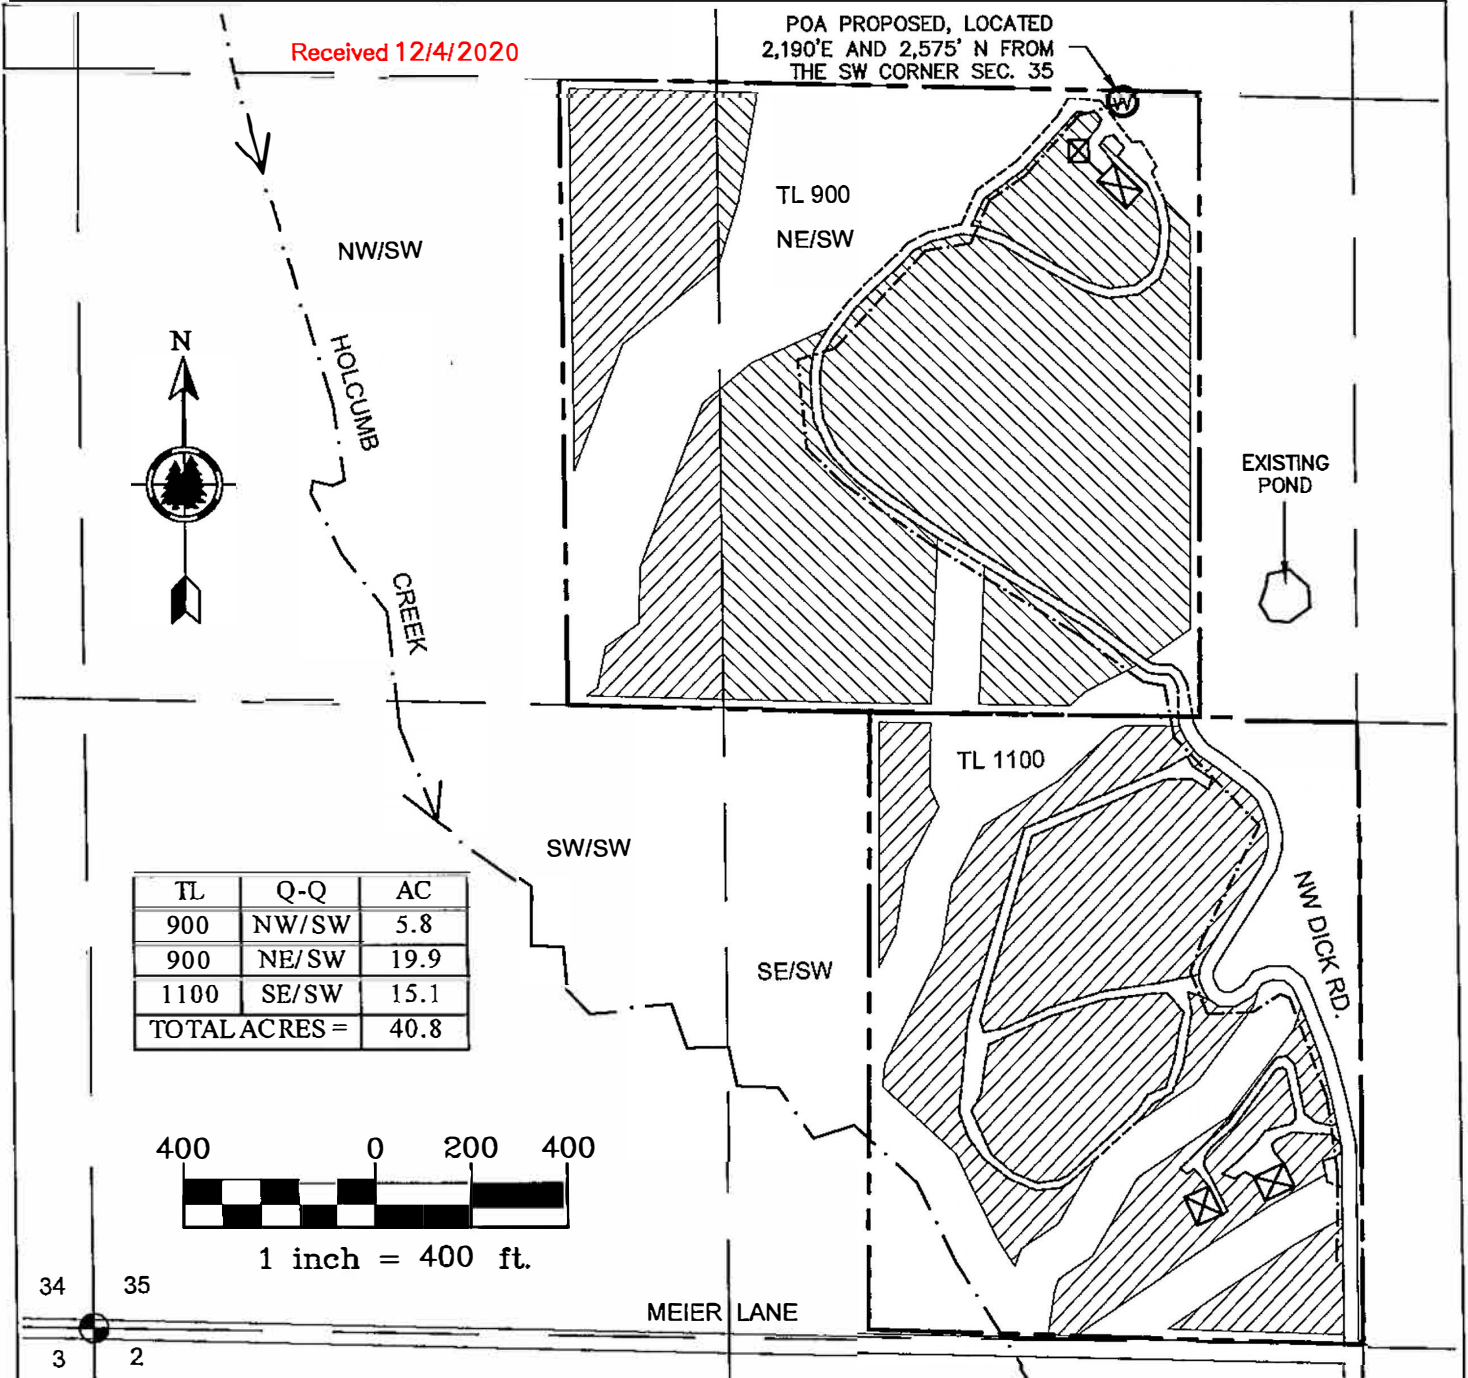


EXPIRES 12/31/2021

THIS MAP WAS PREPARED FOR THE PURPOSE OF
IDENTIFYING THE LOCATION OF A WATER RIGHT ONLY AND
IS NOT INTENDED TO PROVIDE LEGAL DIMENSIONS OR
LOCATION OF PROPERTY OWNERSHIP LINES.

- POA, WELL 2
- GOV. MONUMENT
- BUILDING
- ROAD




PROPOSED AREA
OF IRRIGATION

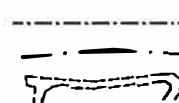

PROPOSED MAINLINE
USGS CREEK
DRIVEWAY

Project: 320-028
Drawing Name:
SFF LLC GW APP MAP
Drawn By: WLF
Checked by: WLF
Revised: 12-3-20

Stuntzner
Engineering & Forestry

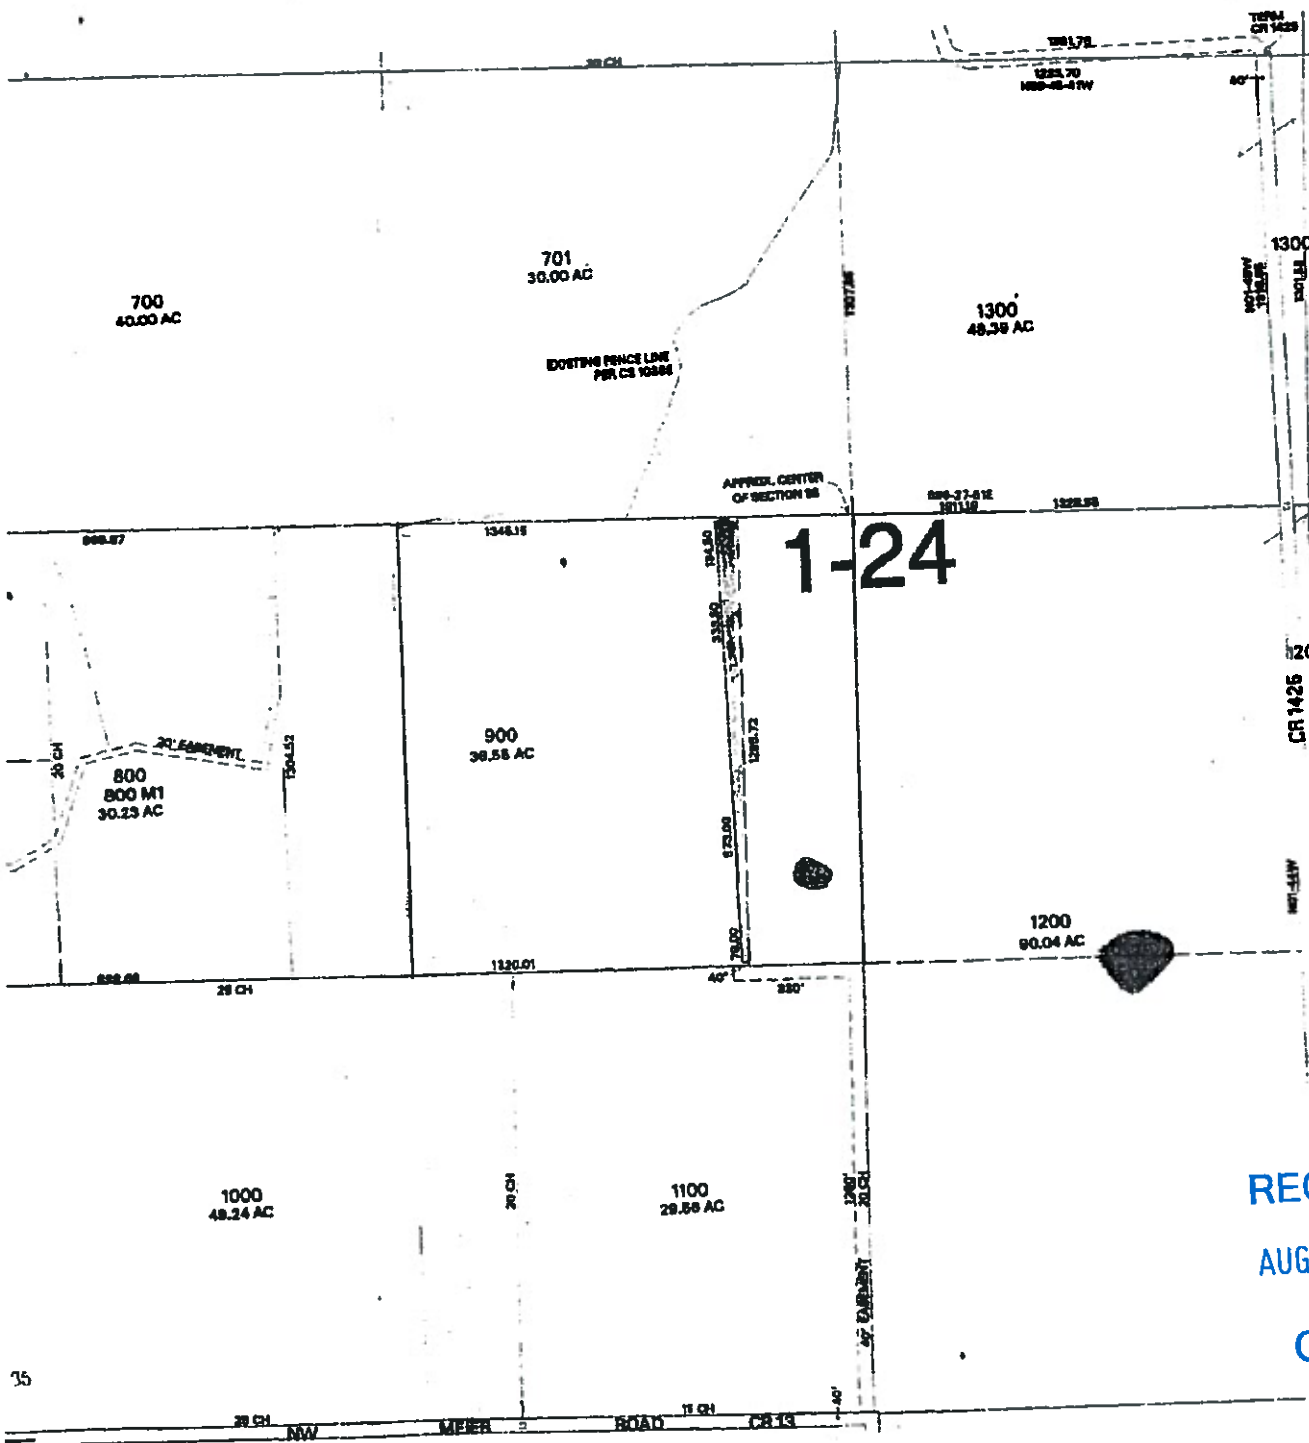

RECEIVED

AUG 24 2020

OWRD

