

Jonathan David Water Right Application Map

North

Water Tank

Water line

Pump

Tax Lot
23S 12W 04 CD 1000

RECEIVED
OCT 14 2020

OWRD


1/16
Cor

1/4
Cor

1" = 300'

6/26/2020

Approx. 1162' to 1/4 cor. pump

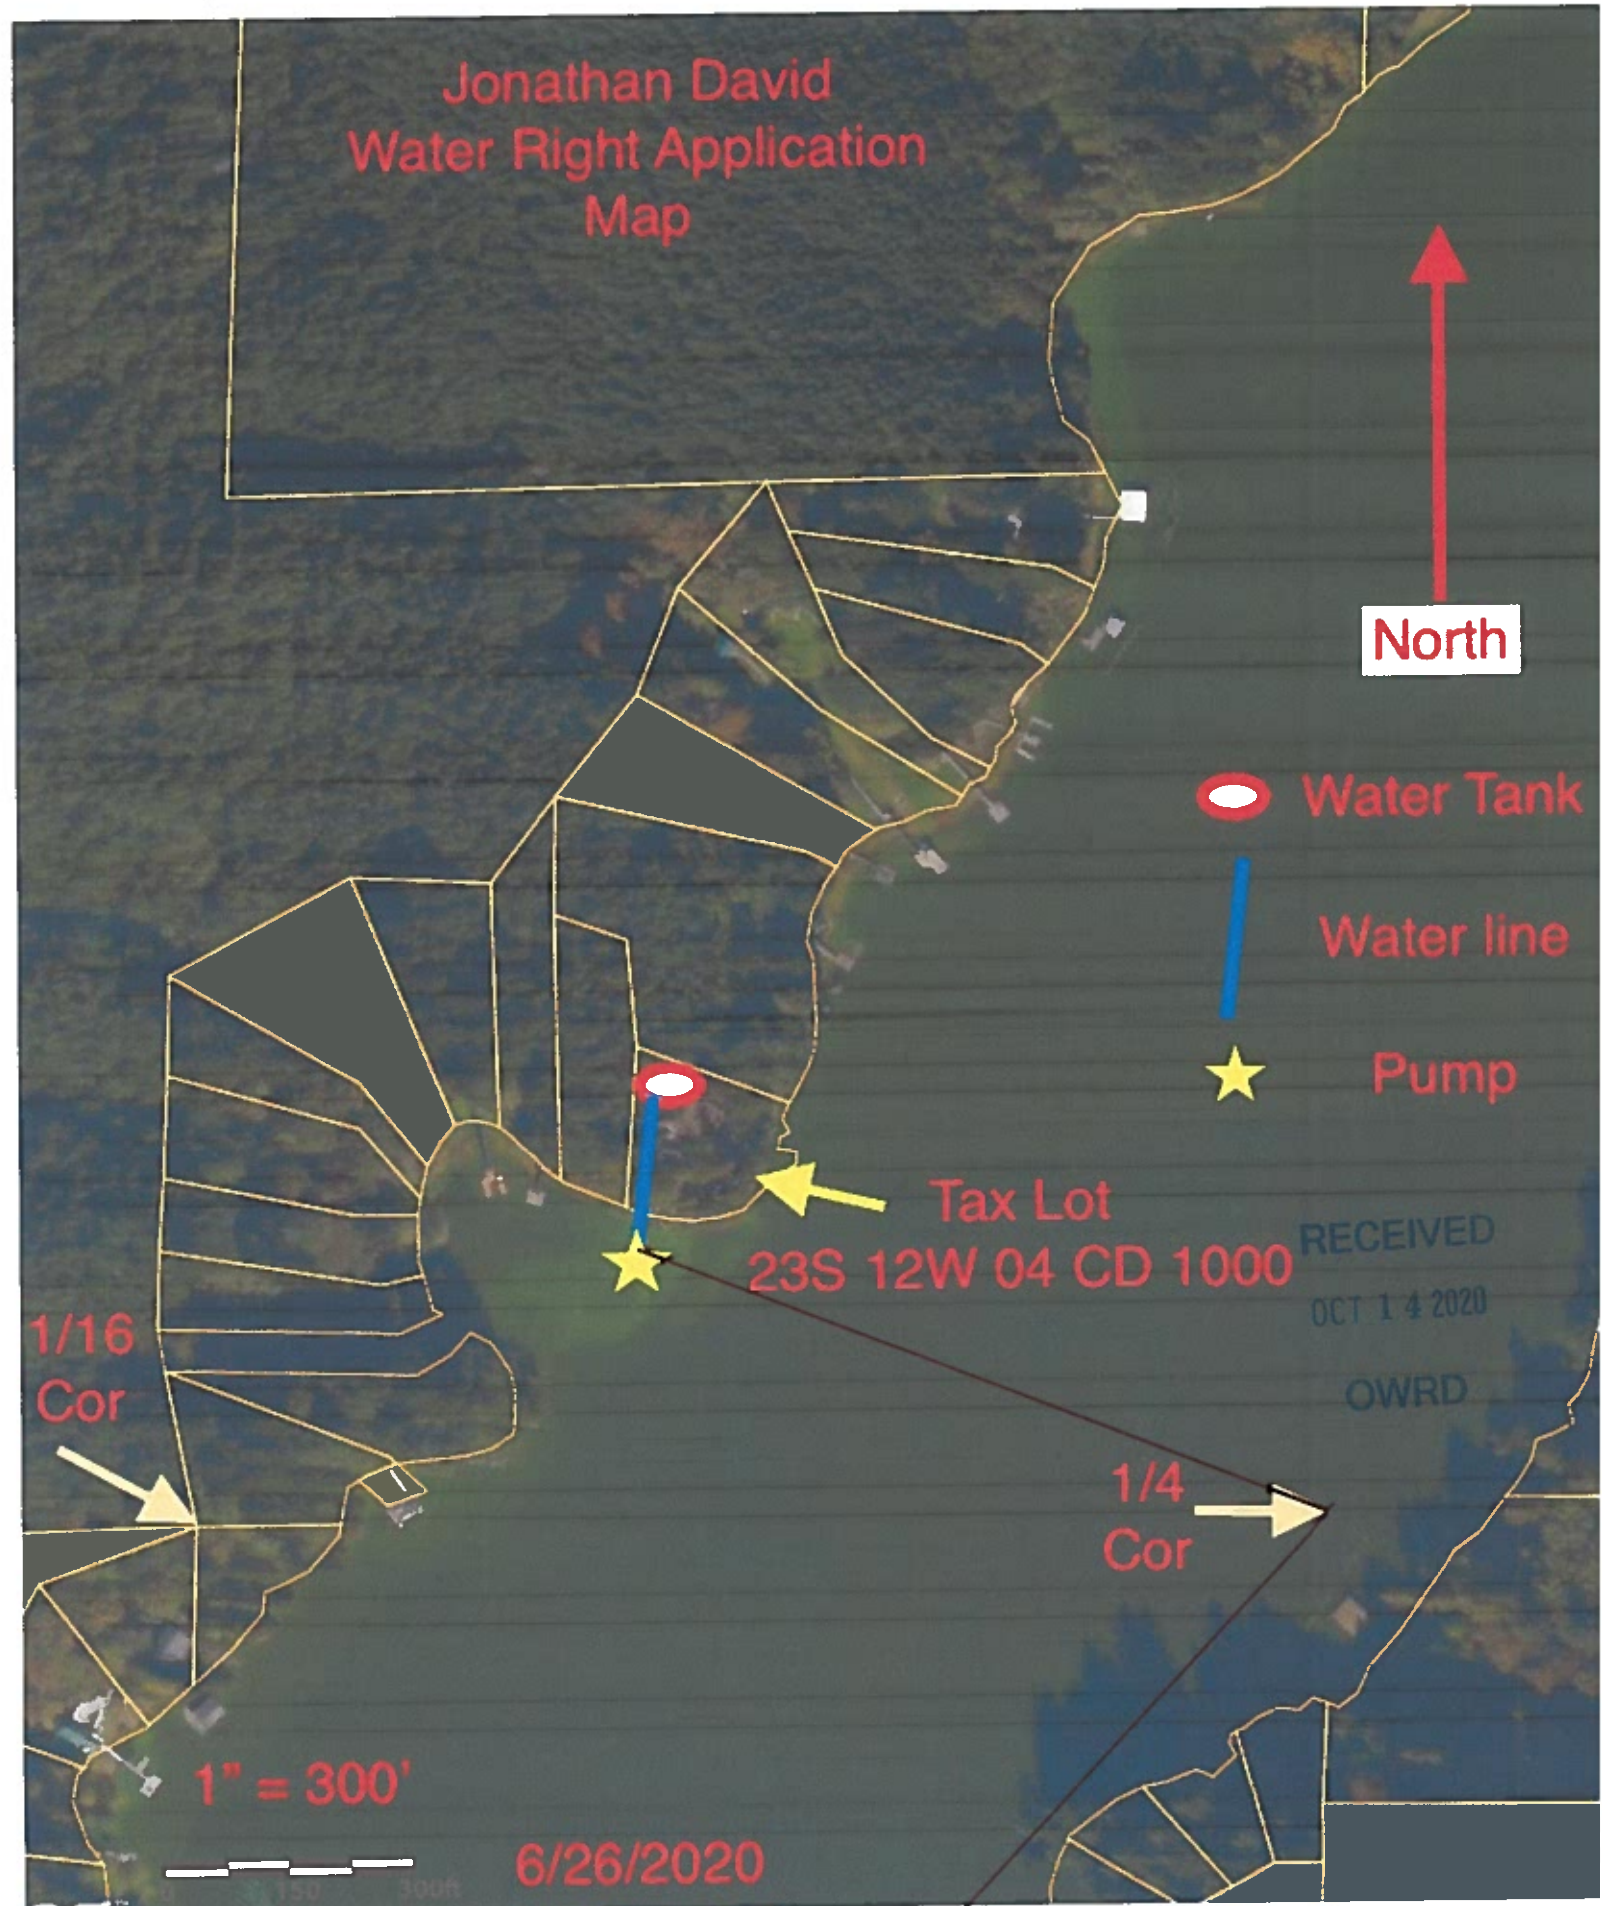

RECEIVED

OCT 14 2020

OWRD

THIS MAP WAS PREPARED FOR
ASSESSMENT PURPOSE ONLY


SE1/4 SW1/4 SEC.4 T23S R12W W.M.
COOS COUNTY

1" = 100'

23S 12W 04CD

CANCELLED NO.

800
900

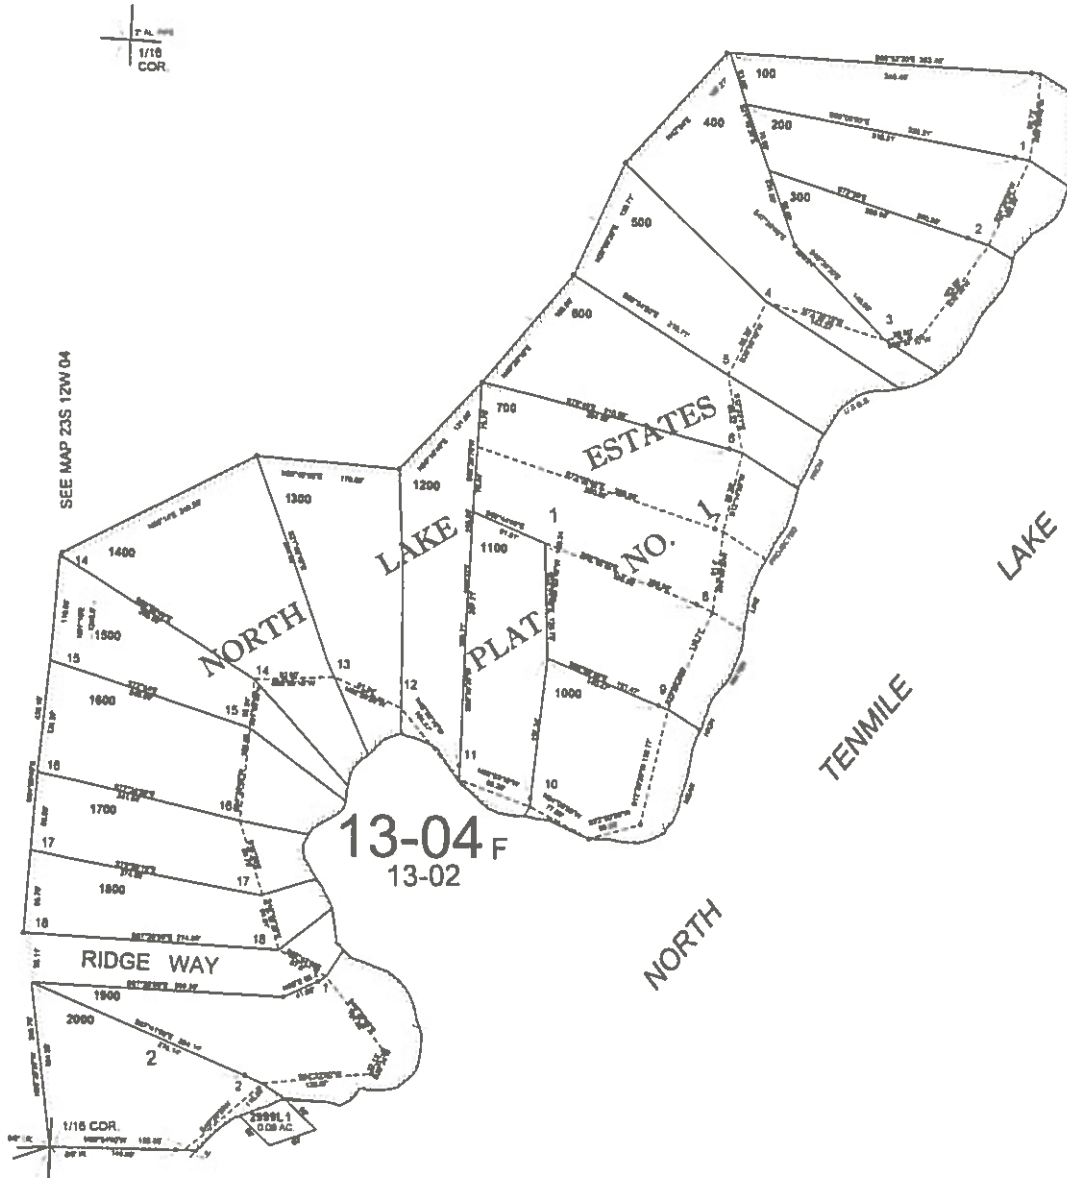

SEE MAP 23S 12W 09BA

1/4
COR.
1/2"

4-30-2013

23S 12W 04CD