

RECEIVED

MAR 03 2021

OWRD

Alternate Reservoir Application Map


Allen Wooster, 85106 Territorial Hwy, Eugene OR

RECEIVED

MAY 06 2021

OWRD

Tax Lot 103, Section 32, T. 18S. R.5W., W.M., Lane County

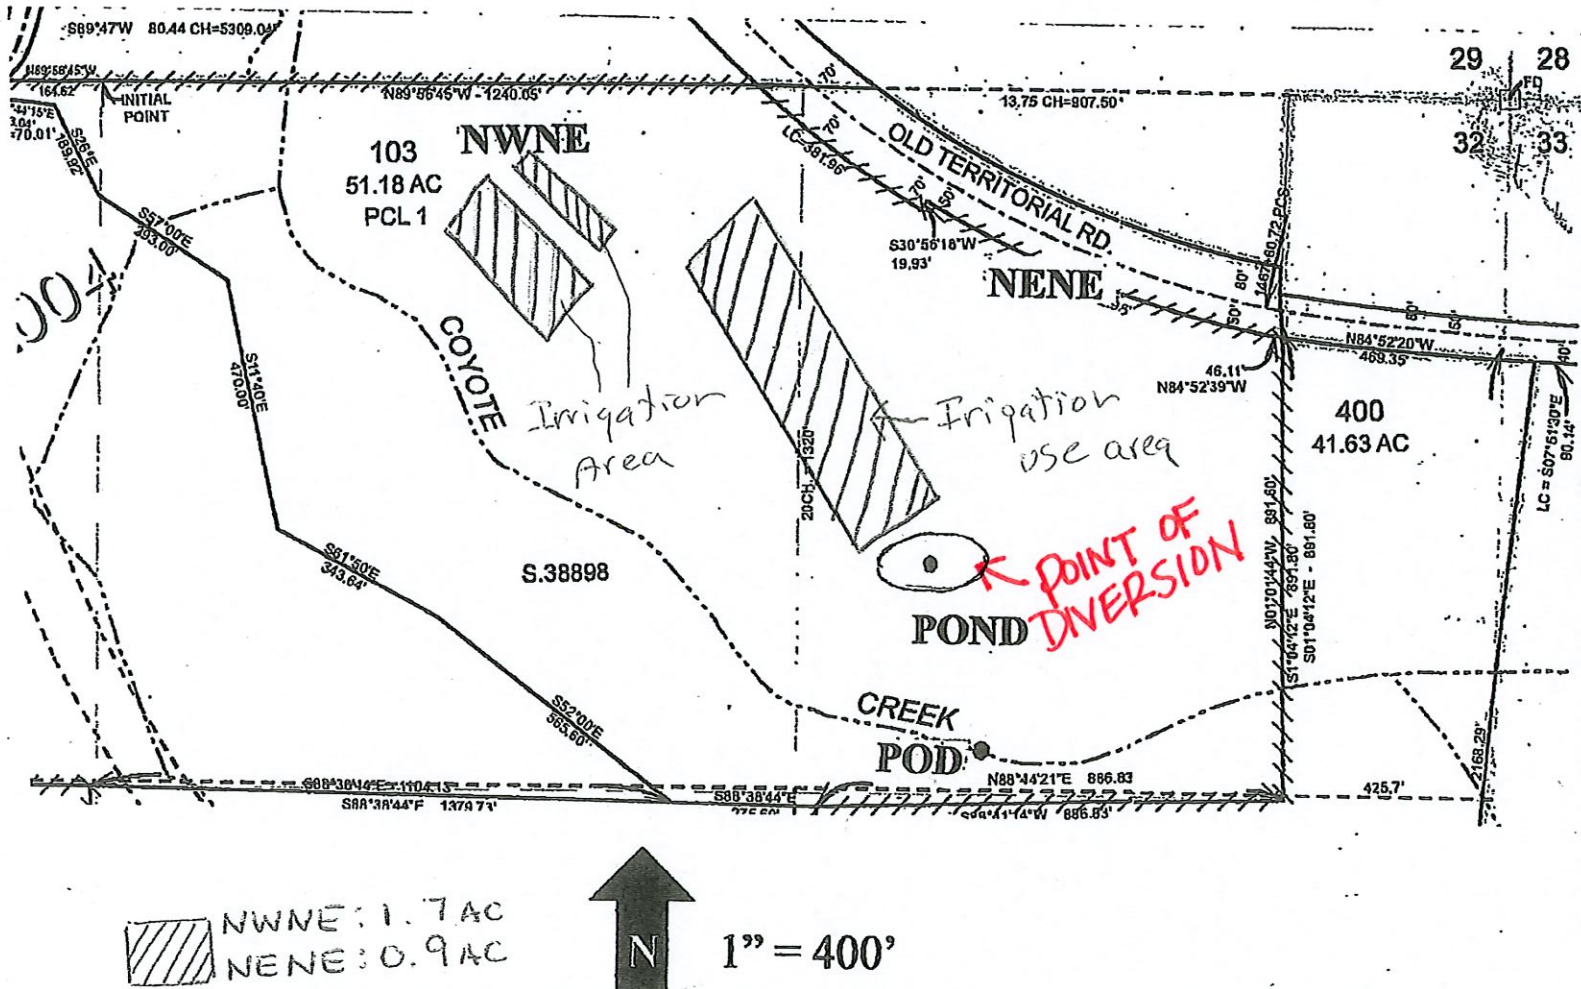

NWNE: 1.7 AC
NENE: 0.9 AC



1" = 400'

Source: LIFTED POND, R-15388

Point of Diversion: 1,222 Feet South and 1,020 Feet West from the Reference Corner (43.9651 N., -123.3135 W.)

Center of Pond: 932 Feet South and 1,116 Feet West from the Reference Corner (43.9657 N., -123.3137 W.)

Reference Corner: NE Corner of Section 32 T.18S. R.5W.

RECEI

FEB 08

OWR

RECEIVED

JAN 15 2019