


**T1N R18E, WM,
SHERMAN COUNTY, OR**

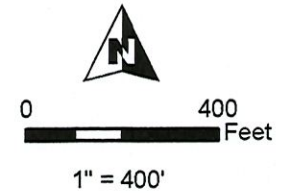


- Well
- Unnamed Intermittent Creek
-  POU NU
-  Section
- Quarter Quarter
- Tax Lot

**Well (SHER 50344/L-98286) Location:
450' N, 360' W of S 1/4 Cor Sec 22**

RECEIVED

MAY 21 2021

OWRD

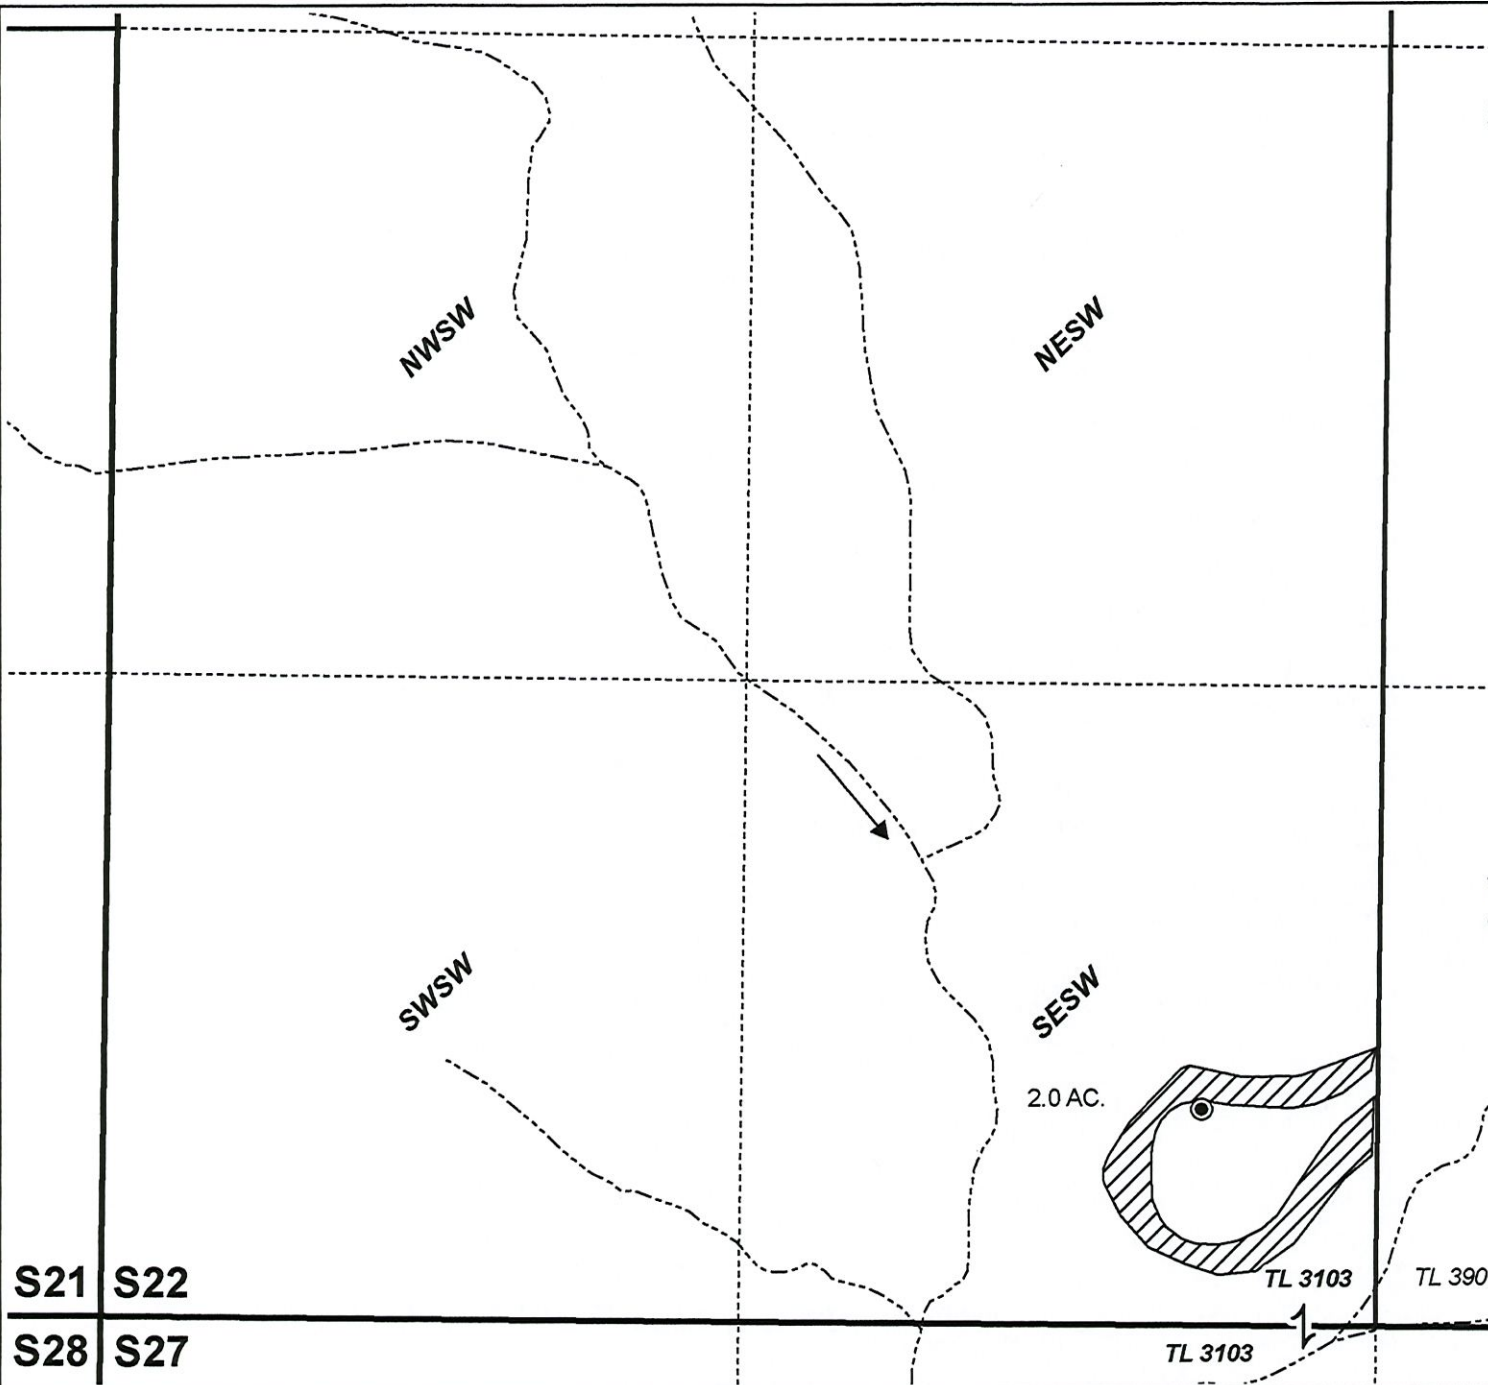

**S21 S22
S28 S27**

**GROUNDWATER APPLICATION MAP
Weedman Ranches, Inc.**

Date: 5/14/2021

This map is not intended
to provide legal dimensions
or locations of property
ownership lines.

WATER RIGHT SERVICES, LLC
PO BOX 1830, BEND, OR 97709
WWW.OREGONWATER.US CCB # 197121
johnshort@usa.com 541-389-2837