


**T15S R11E, WM
DESCHUTES COUNTY, OR**

- Well
- Pipeline
-  Reservoir - POU AS, FW, FP
-  POU NU 16.5 ac.
-  Township
-  Section
- Quarter Quarter
-  Tax Lot

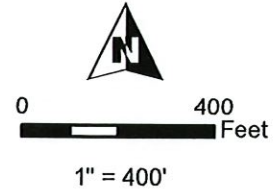


Well (DESC 52024 / L-23654) Location:
90' N, 550' W of S 1/4 Cor Sec 34

RECEIVED

JUL 01 2021

OWRD

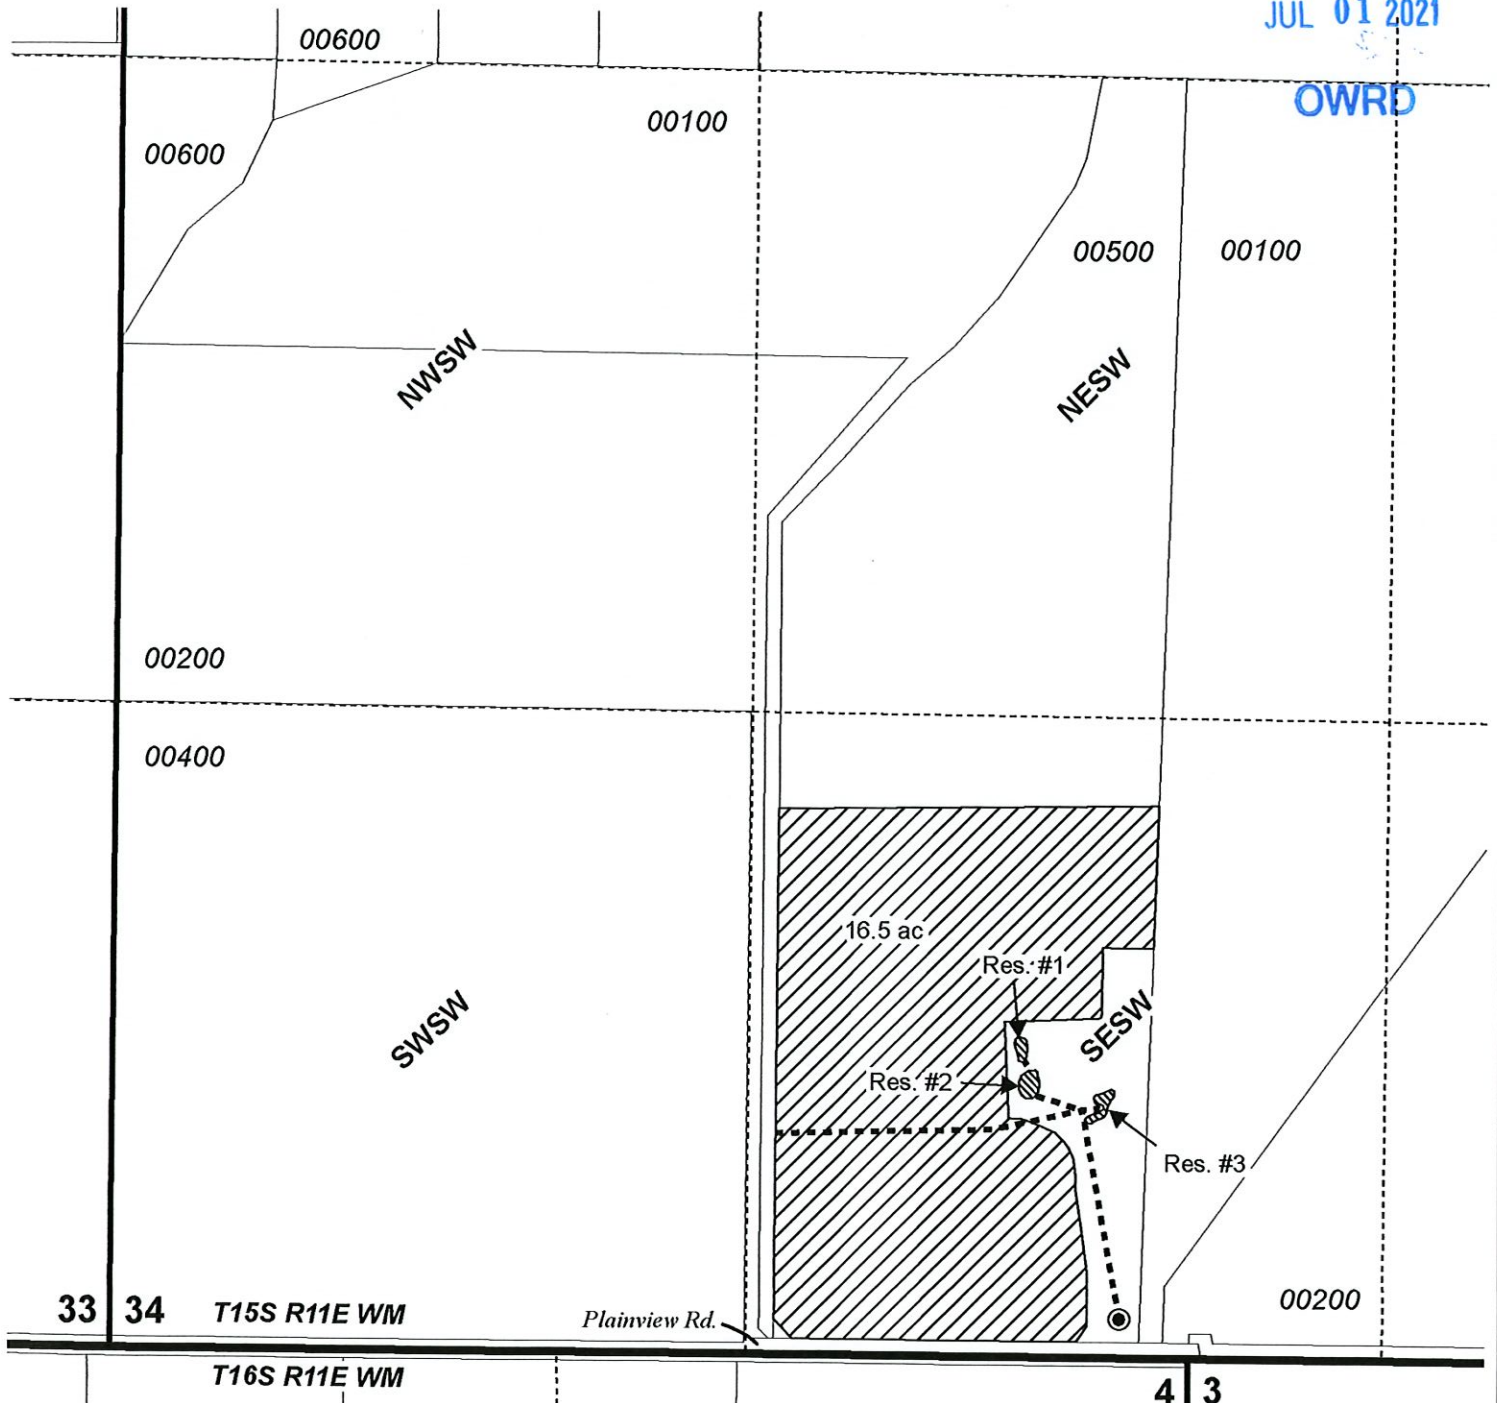

GROUNDWATER APPLICATION MAP
Rene M. Christianson

Date: 6/14/2021

This map is not intended
to provide legal dimensions
or locations of property
ownership lines.

WATER RIGHT SERVICES, LLC
PO BOX 1830, BEND, OR 97709
WWW.OREGONWATER.US CCB # 197121
johnshort@usa.com 541-389-2837