



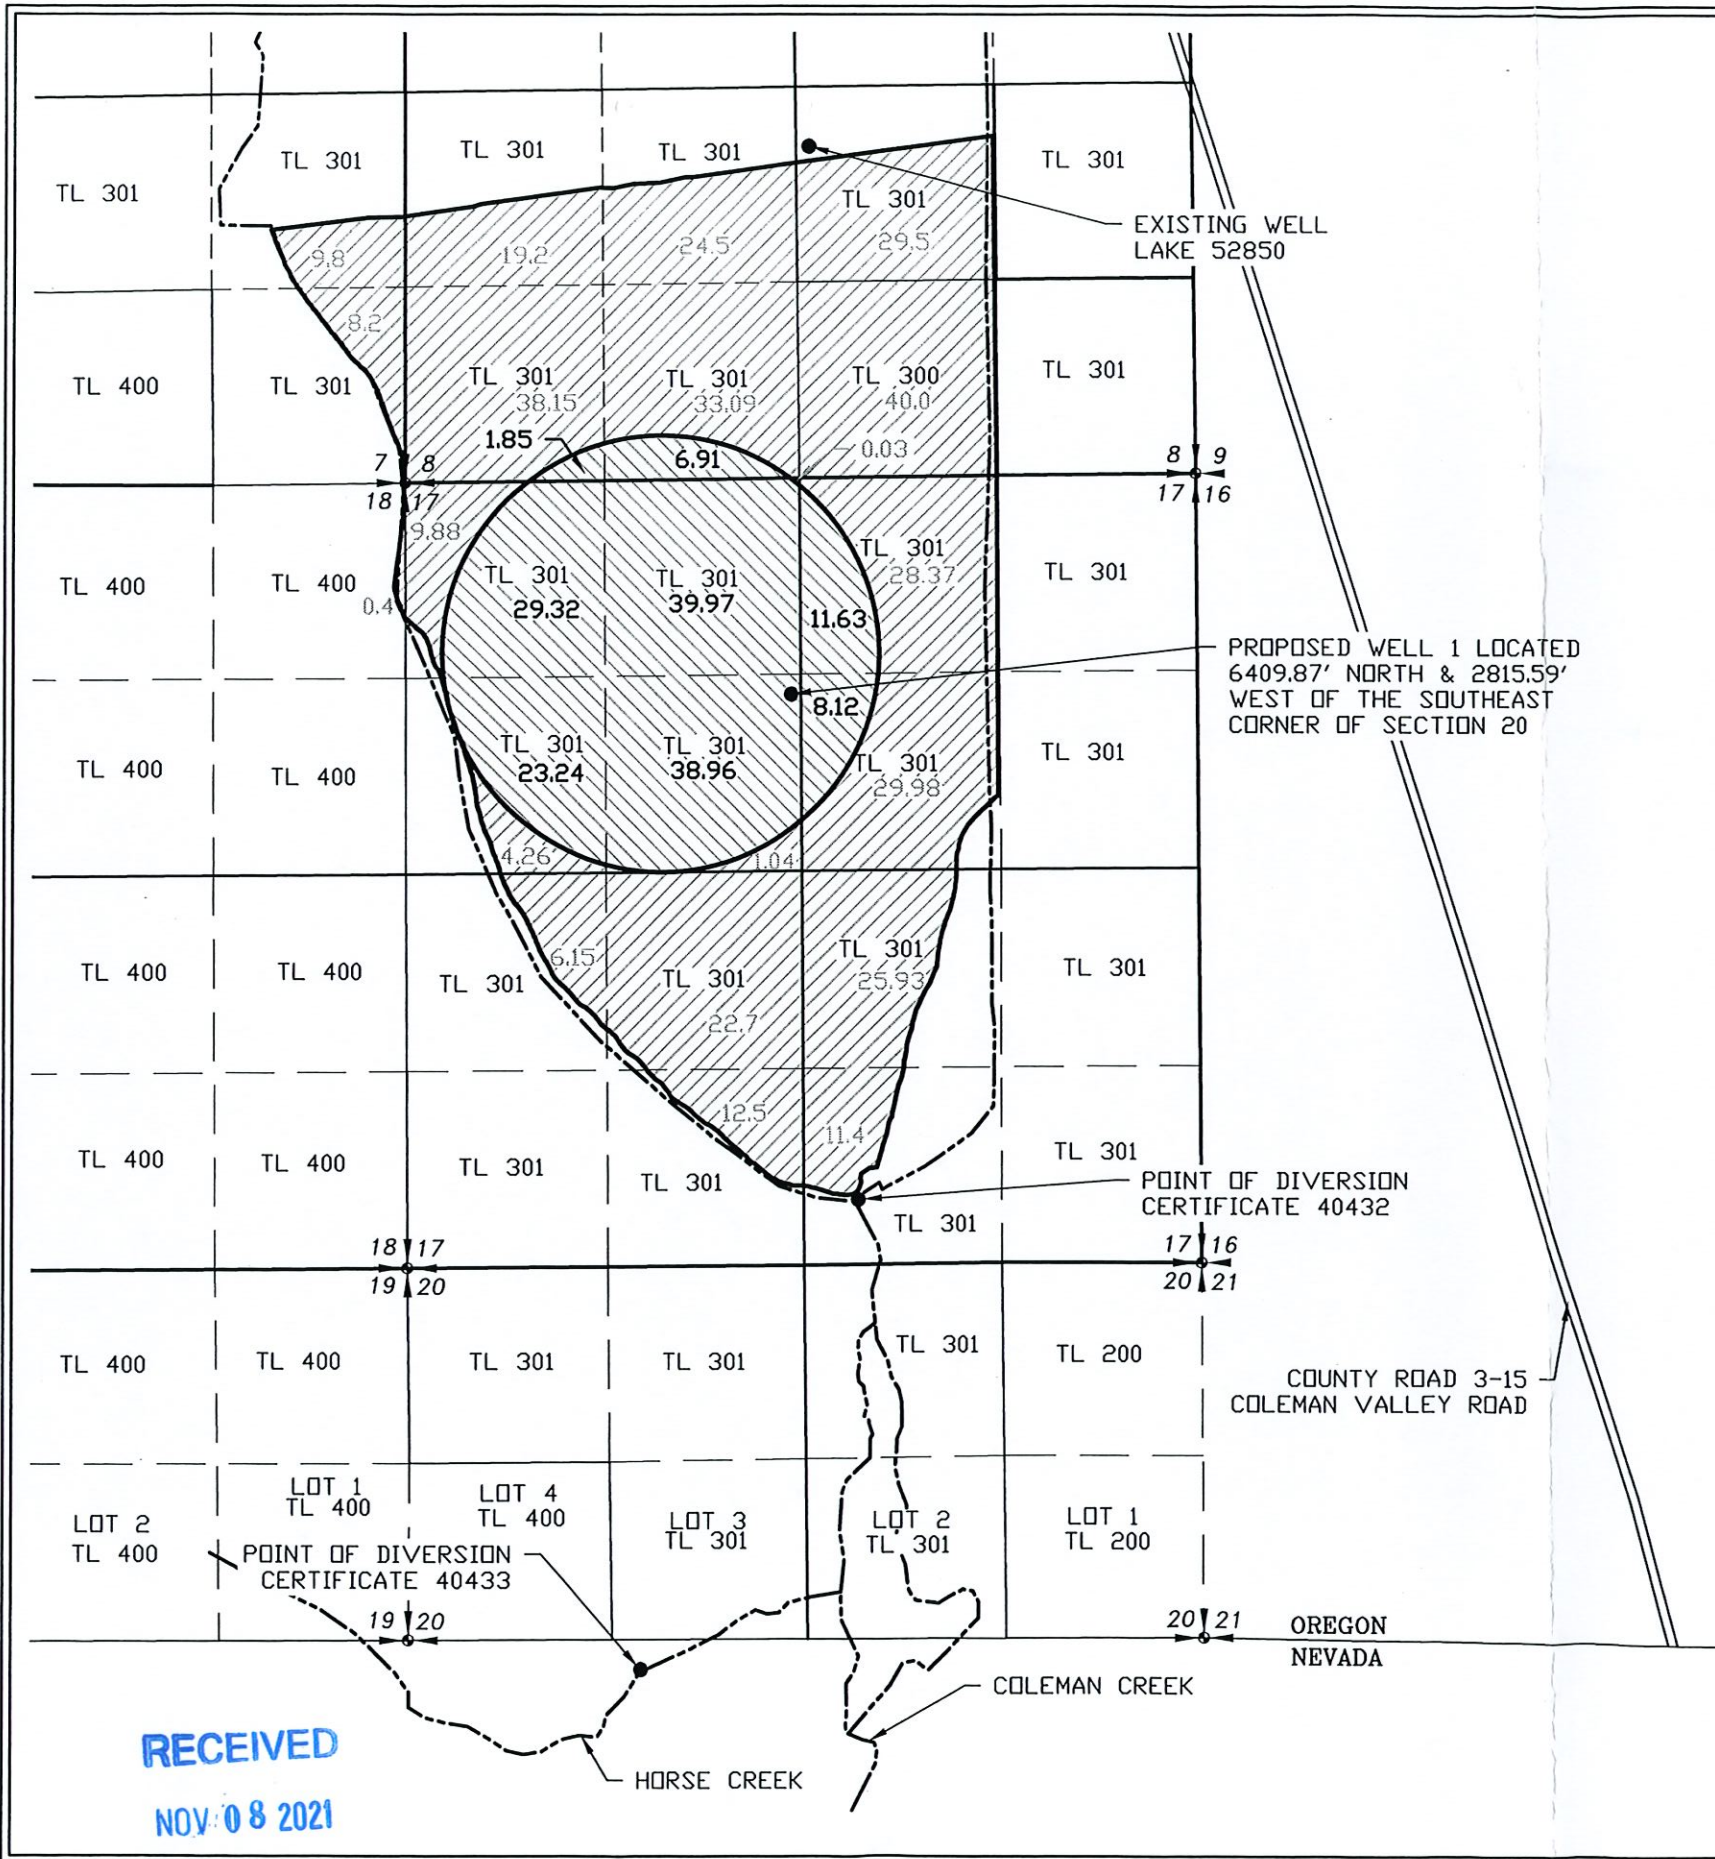

MAP TO ACCOMPANY GROUNDWATER APPLICATION FOR COLEMAN VALLEY RANCH LLC

SECTIONS 8 & 17, T41S R25E W.M.
LAKE COUNTY, OREGON

- LEGEND**
- SECTION LINE
 - 1/4 SECTION LINE
 - 1/16 SECTION LINE
 - WATERWAY

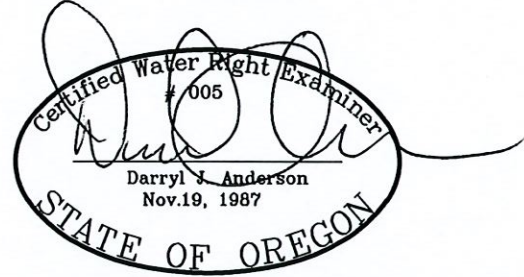

SCALE: 1"=1320'

RENEWAL 12/31/21

APPLICATION NO. G-
PERMIT NO. G-

- NEW SUPPLEMENTAL IRRIGATION, GROUND WATER- 160.0 ACRES
- EXISTING PRIMARY IRRIGATION CERTIFICATE 40432 - 378.0 ACRES
- EXISTING SUPPLEMENTAL IRRIGATION CERTIFICATE 40433- 378.0 ACRES
- NOT COVERED BY THIS APPLICATION
- PRIMARY IRRIGATION CERTIFICATE 40432 - 378.0 ACRES
- SUPPLEMENTAL IRRIGATION CERTIFICATE 40433- 378.0 ACRES

NOTE:
PREPARATION OF THIS MAP IS FOR IDENTIFYING WATER RIGHTS ONLY. IT
HAS NO INTENT TO PROVIDE LOCATIONS OR DIMENSIONS OF PROPERTY
BOUNDARIES.

RECEIVED
NOV 08 2021

OWRD

REVISION	BY

**ANDERSON ENGINEERING
AND SURVEYING, INC.**
P.O. BOX 28
LAKEVIEW, OREGON 97630
(541) 947-4407/FAX: 947-2321
WWW.ANDERSONENGINEERING.COM

FOR:
COLEMAN VALLEY RANCH LLC
P.O. BOX 40
ADEL, OREGON 97620
(775) 813-6452

MAP TO ACCOMPANY
GROUNDWATER APPLICATION FOR
COLEMAN VALLEY RANCH LLC

DATE:	09/30/21
SCALE:	1"=1320'
DWG. BY:	R.C.
JOB:	2021-141
FILE:	2021-141
SHEET:	1 of 1