
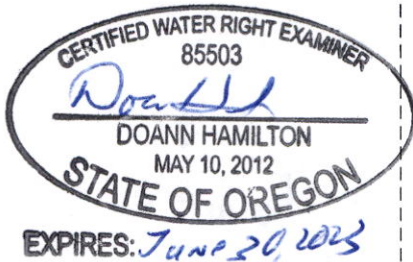


RECEIVED

JAN 05 2022

OWRD

# T.3S. R.3E. Section 2, W.M.

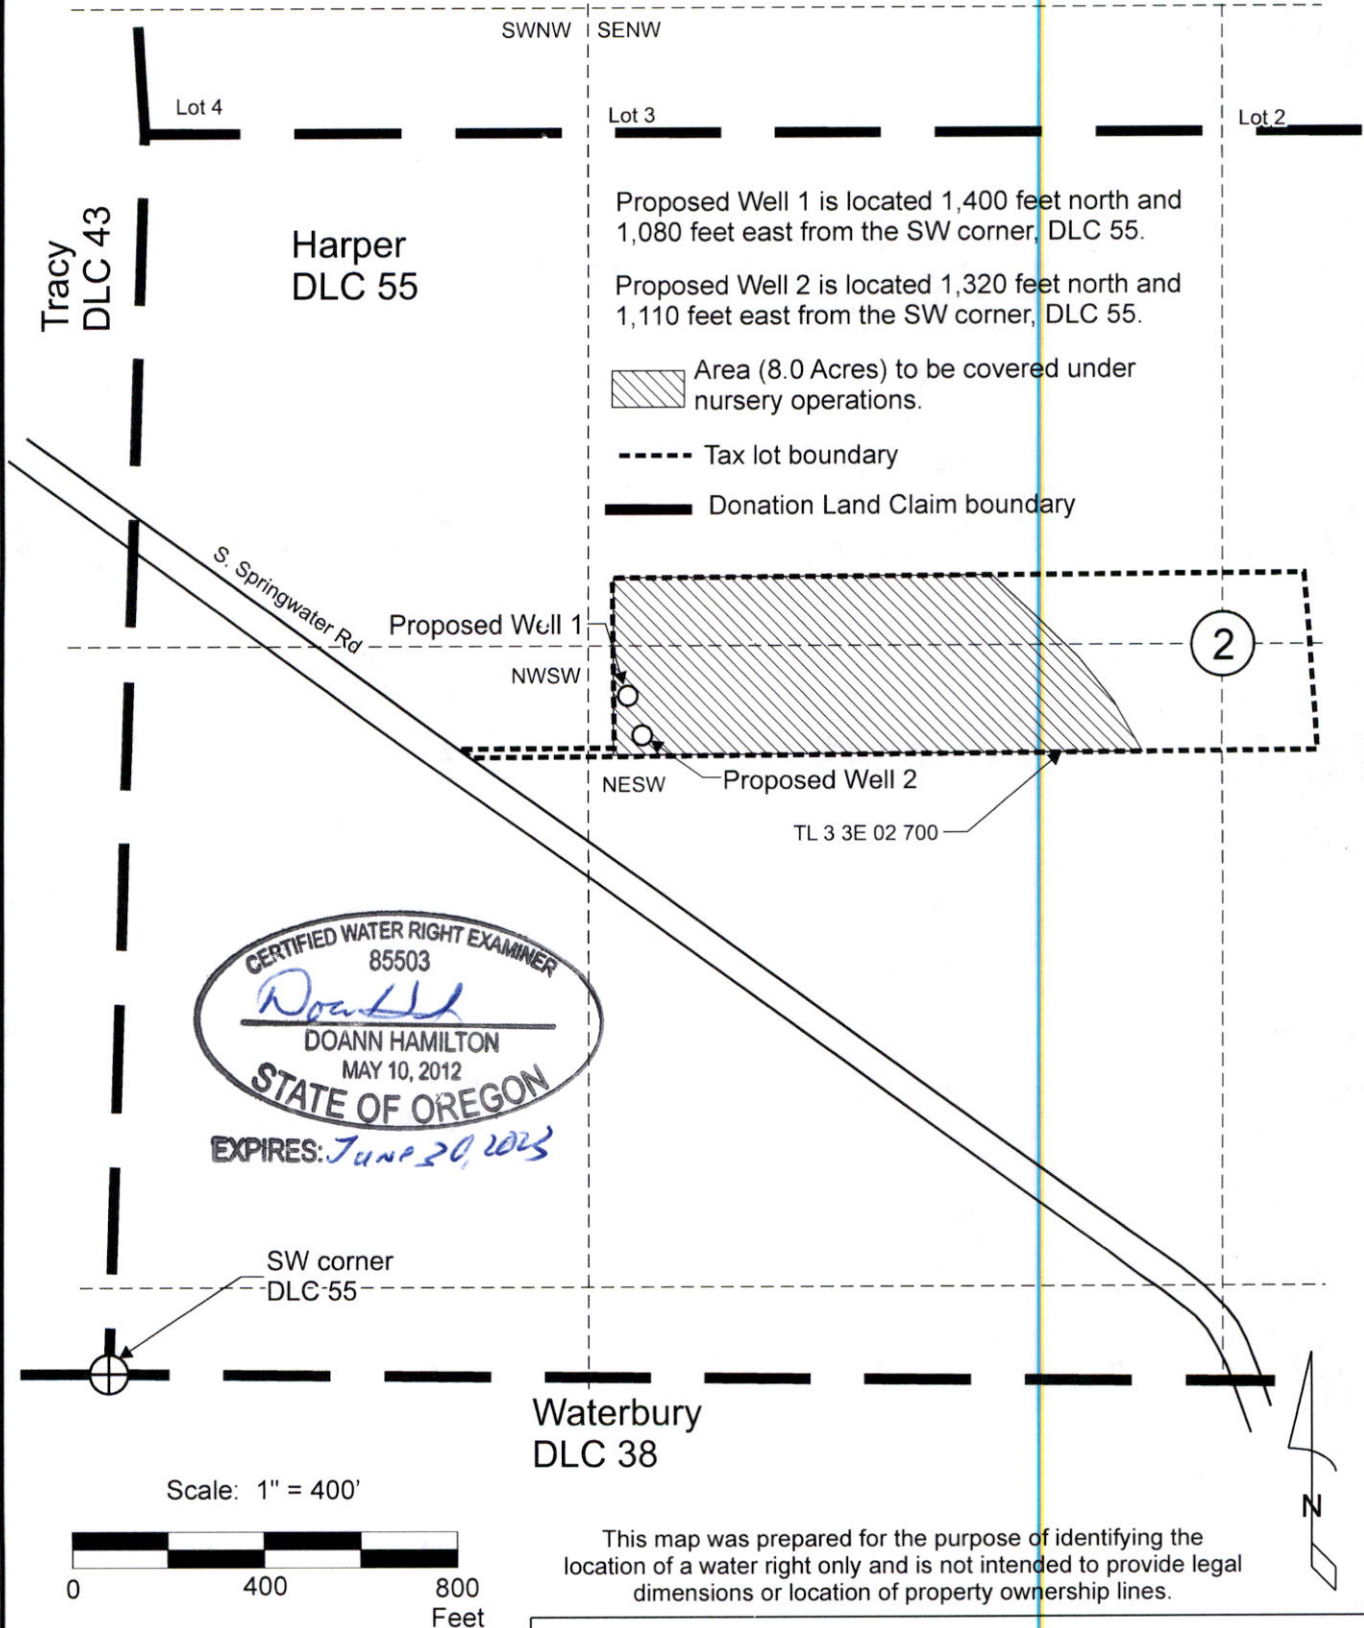

WagnerGWAppMap.cdr

Pacific Hydro-Geology Inc.

11/2021

Water Right Application Map

Richard Wagner  
T.3S. R.3E. Section 2, W.M.