


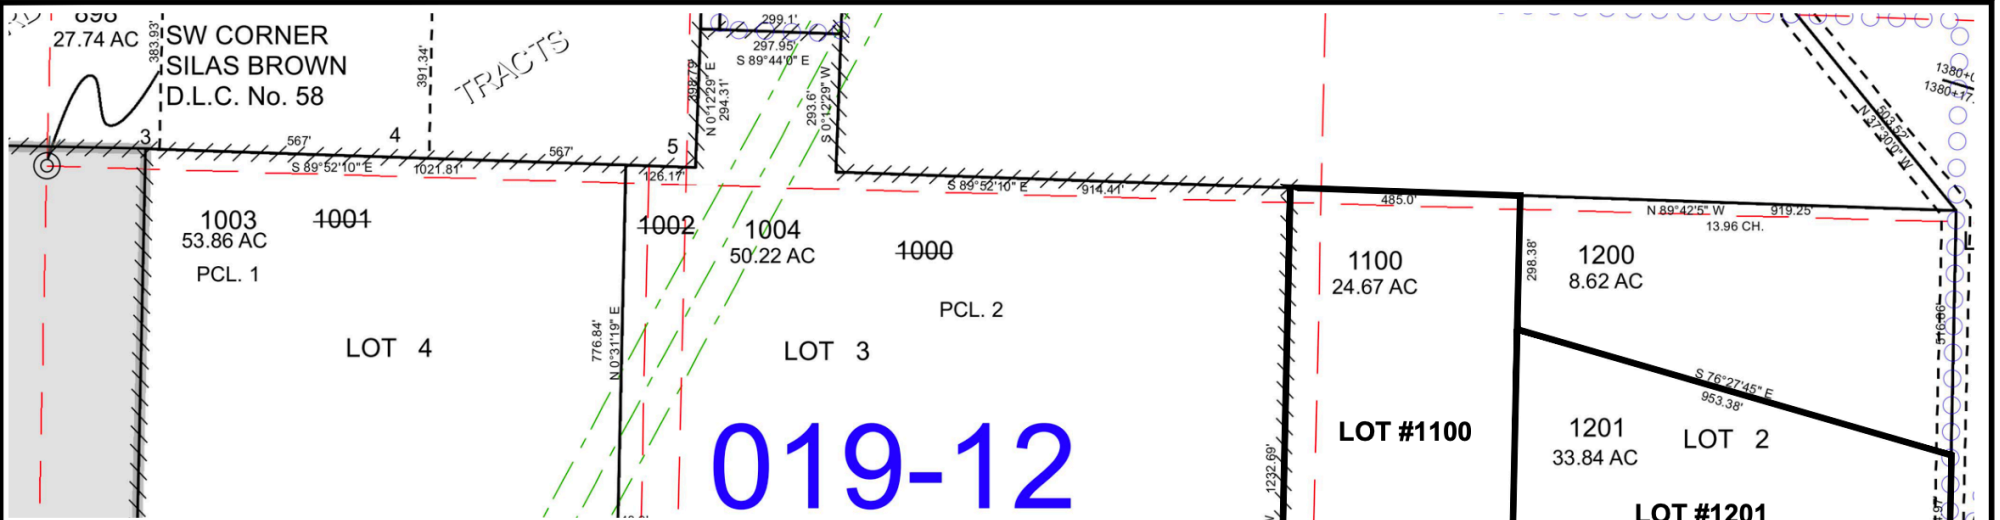

BUGBEY & ASSOCIATES LANDSCAPE ARCHITECTURE

88685 Faulhaber Road
Elmira, OR 97437
P. 541.654.1513
BUGBEYLA@GMAIL.COM



EXPIRES: 02/28/2022



NORTH

PROPERTY INFORMATION:


SECTION 26. T.18S. R.03W. 00.
LOT # 1100 & 1201

LEGEND:

- PROPOSED PIPELINE
-  PROPOSED IRRIGATED AREA
- PROPOSED WELL LOCATION

LOT #1201 TOTAL IRRIGATED ACRES = 1.00

NOTE: PROPOSED WELL IS LOCATED
APPROXIMATELY 1153' SOUTH AND 3304' EAST
OF SW CORNER SILAS BROWN D.L.C. No. 58

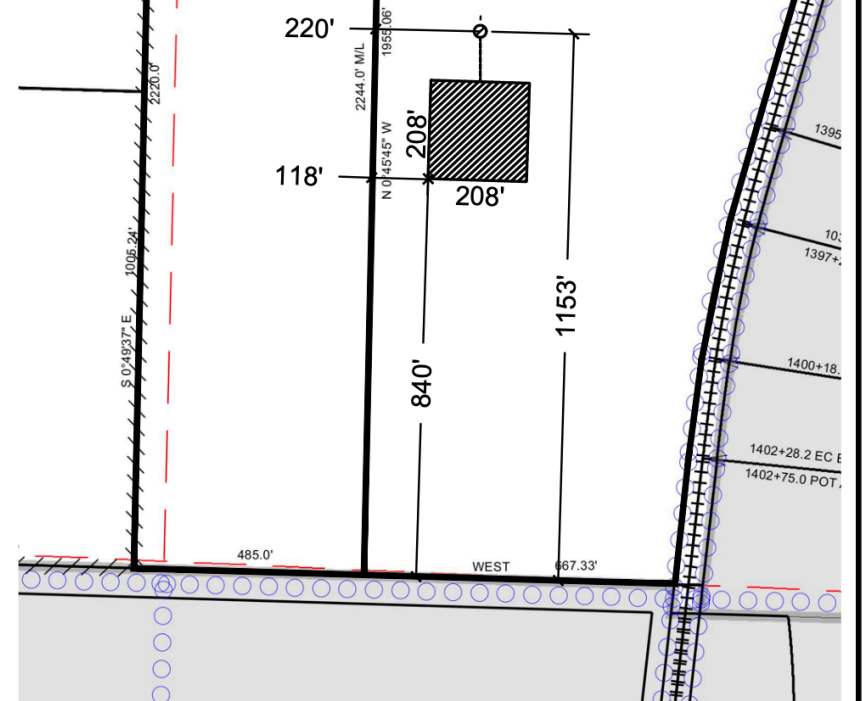

DRAWN BY: KHG	DATE: 11/19/21	SHEET:	GROUNDWATER WATER RIGHT APPLICATION	ALI EMAMI 33763 DILLARD RD EUGENE, OR 97405
CHECKED BY: SBB	REV: 12/15/21	TAX LOT 1201		
SCALE: 1:400	REV:			