



TOWNSHIP 13 SOUTH, RANGE 3 EAST W.M.

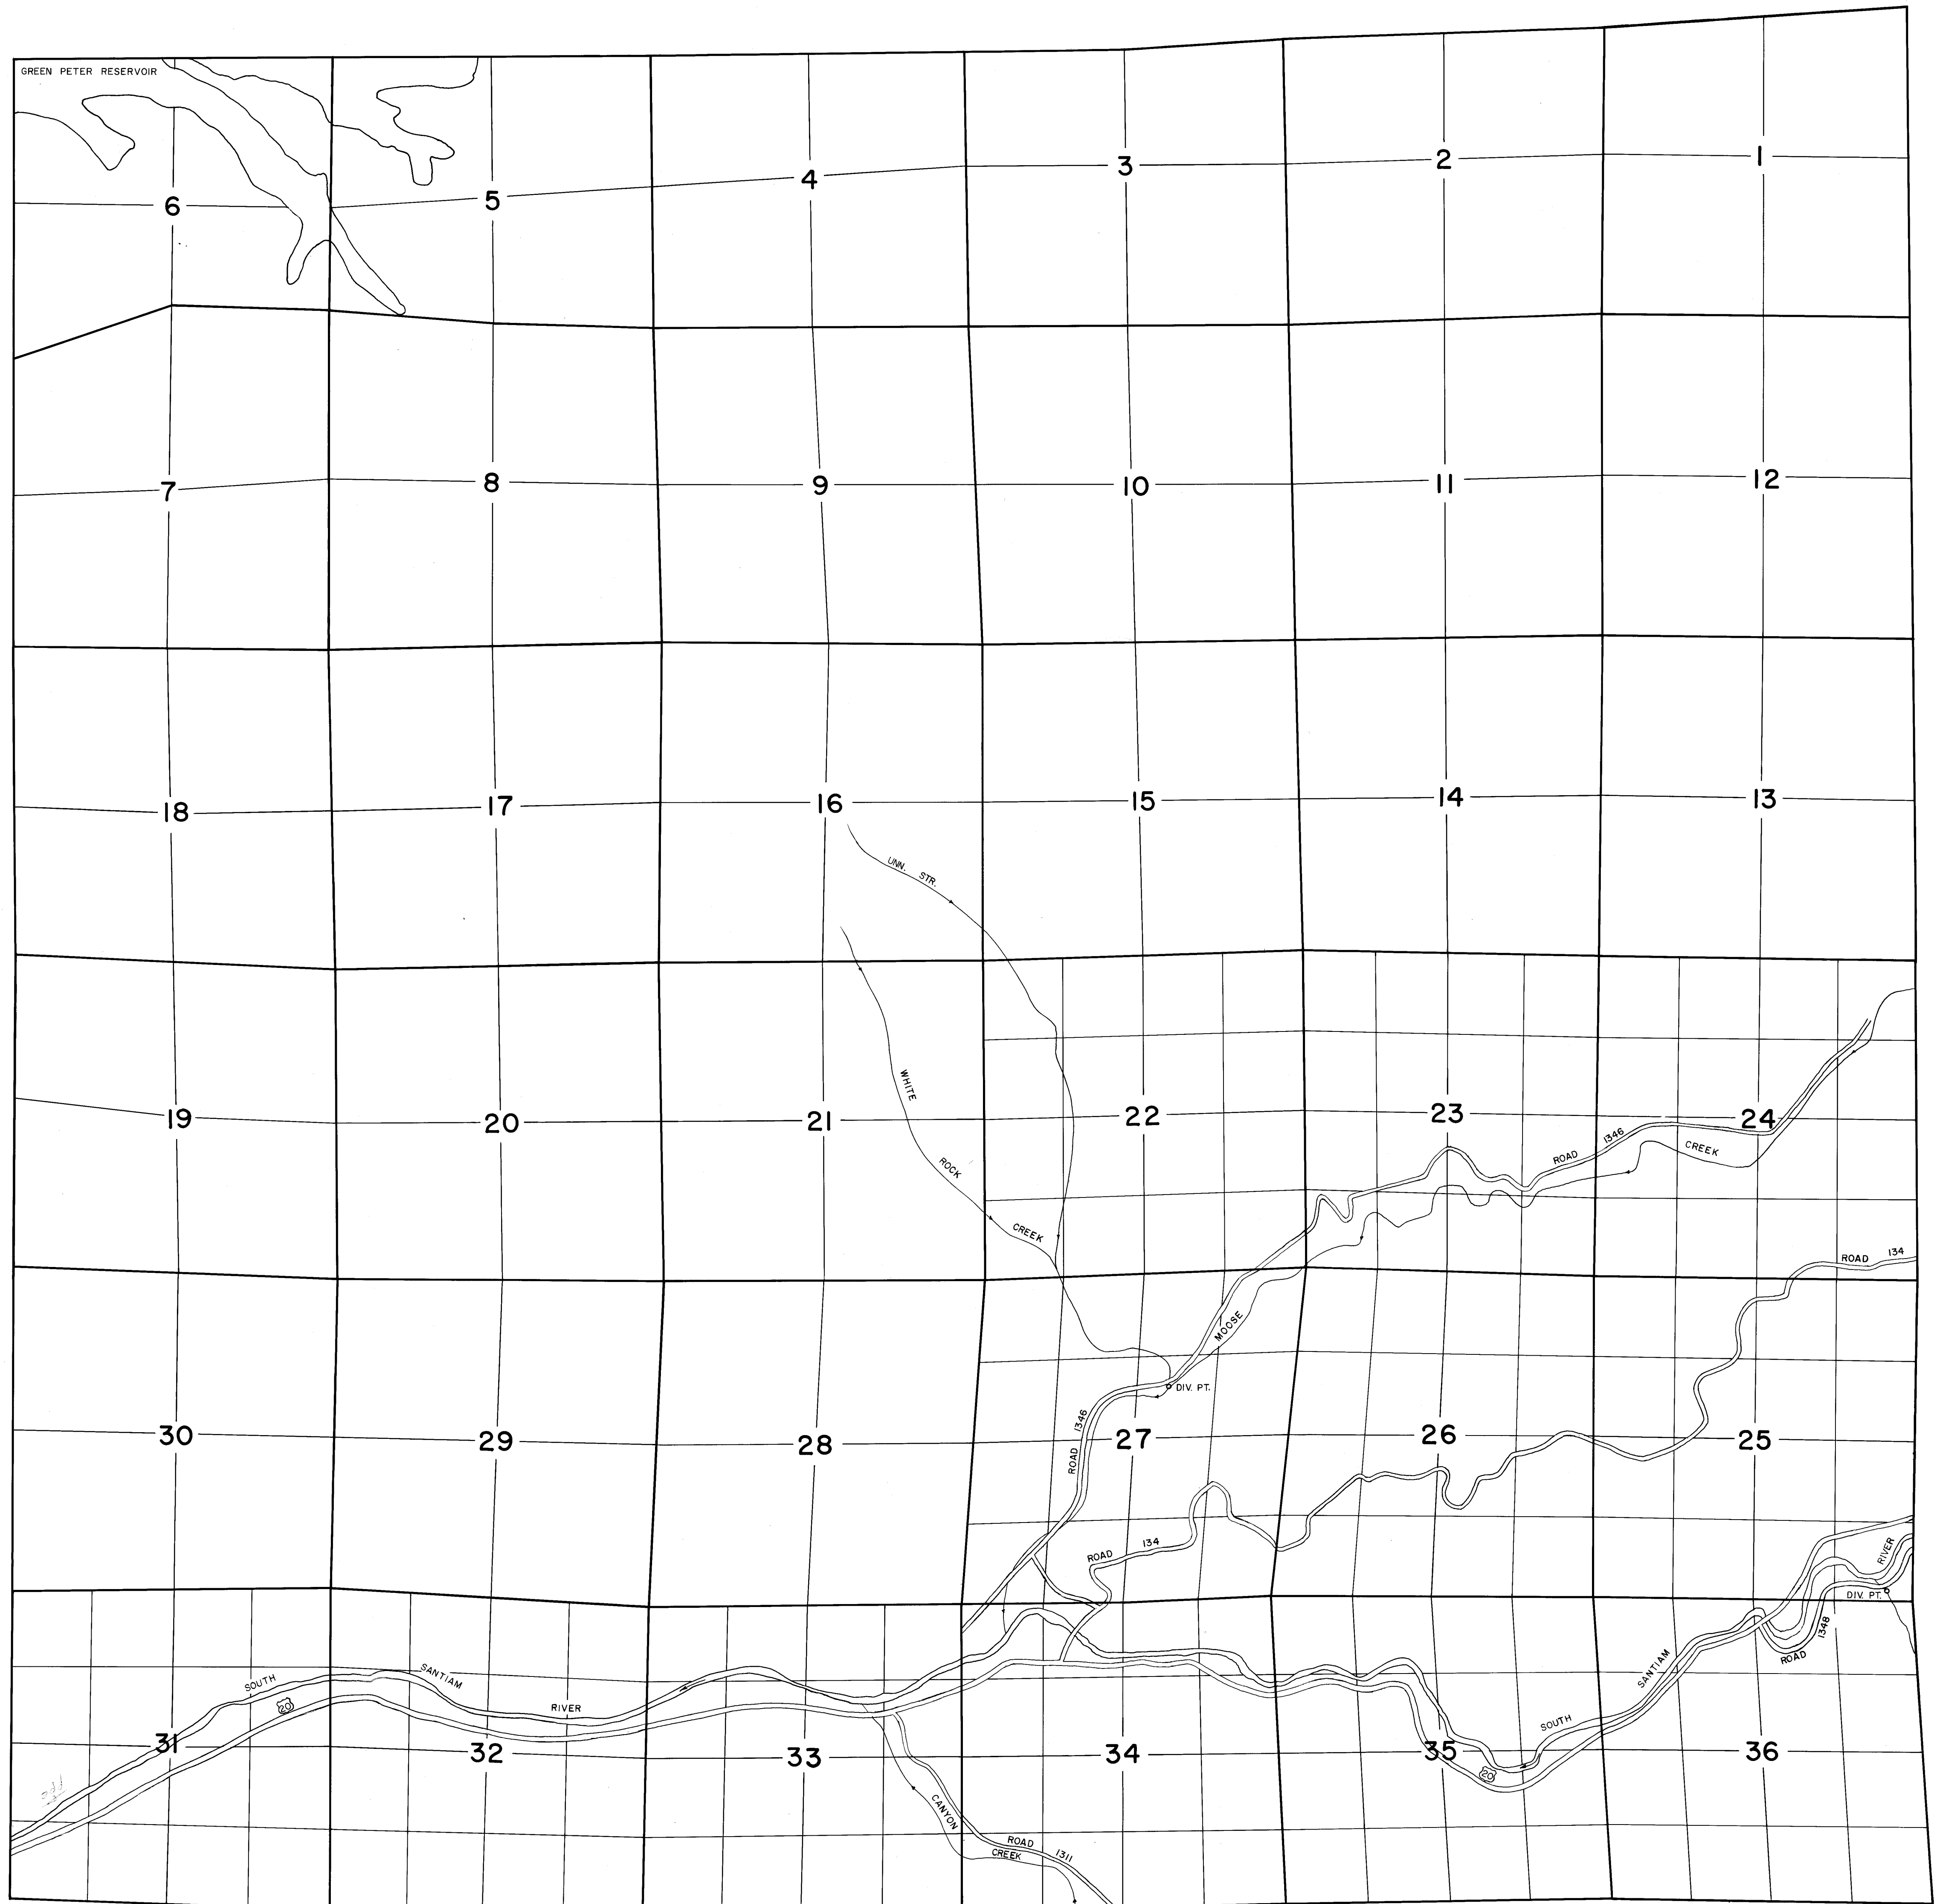


TOWNSHIP 14 SOUTH, RANGE 3 EAST W. M.




TOWNSHIP 12 SOUTH, RANGE 4 EAST W. M.

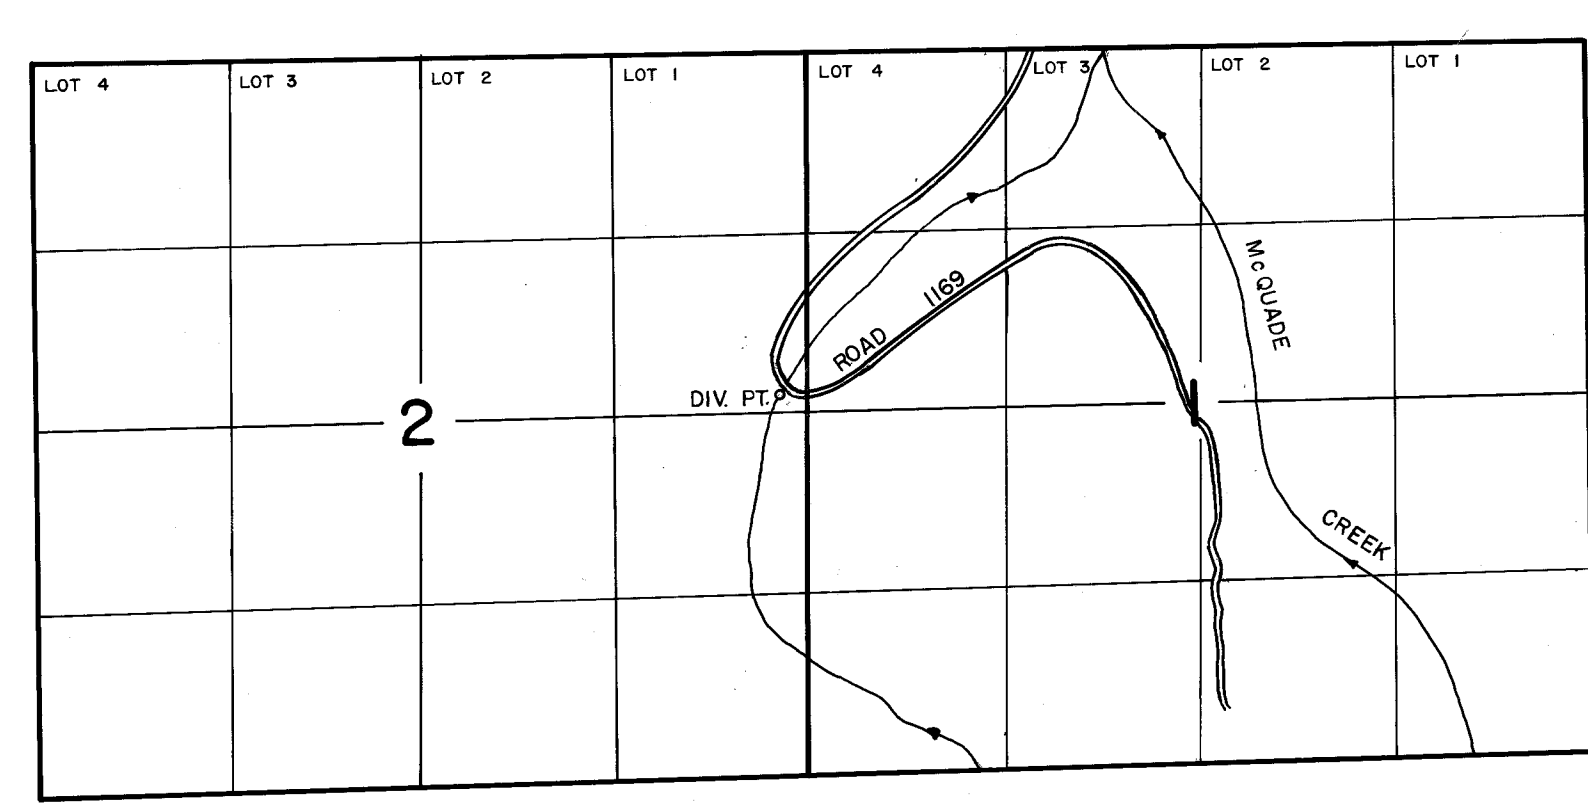


TOWNSHIP 11 SOUTH, RANGE 6 EAST W. M.

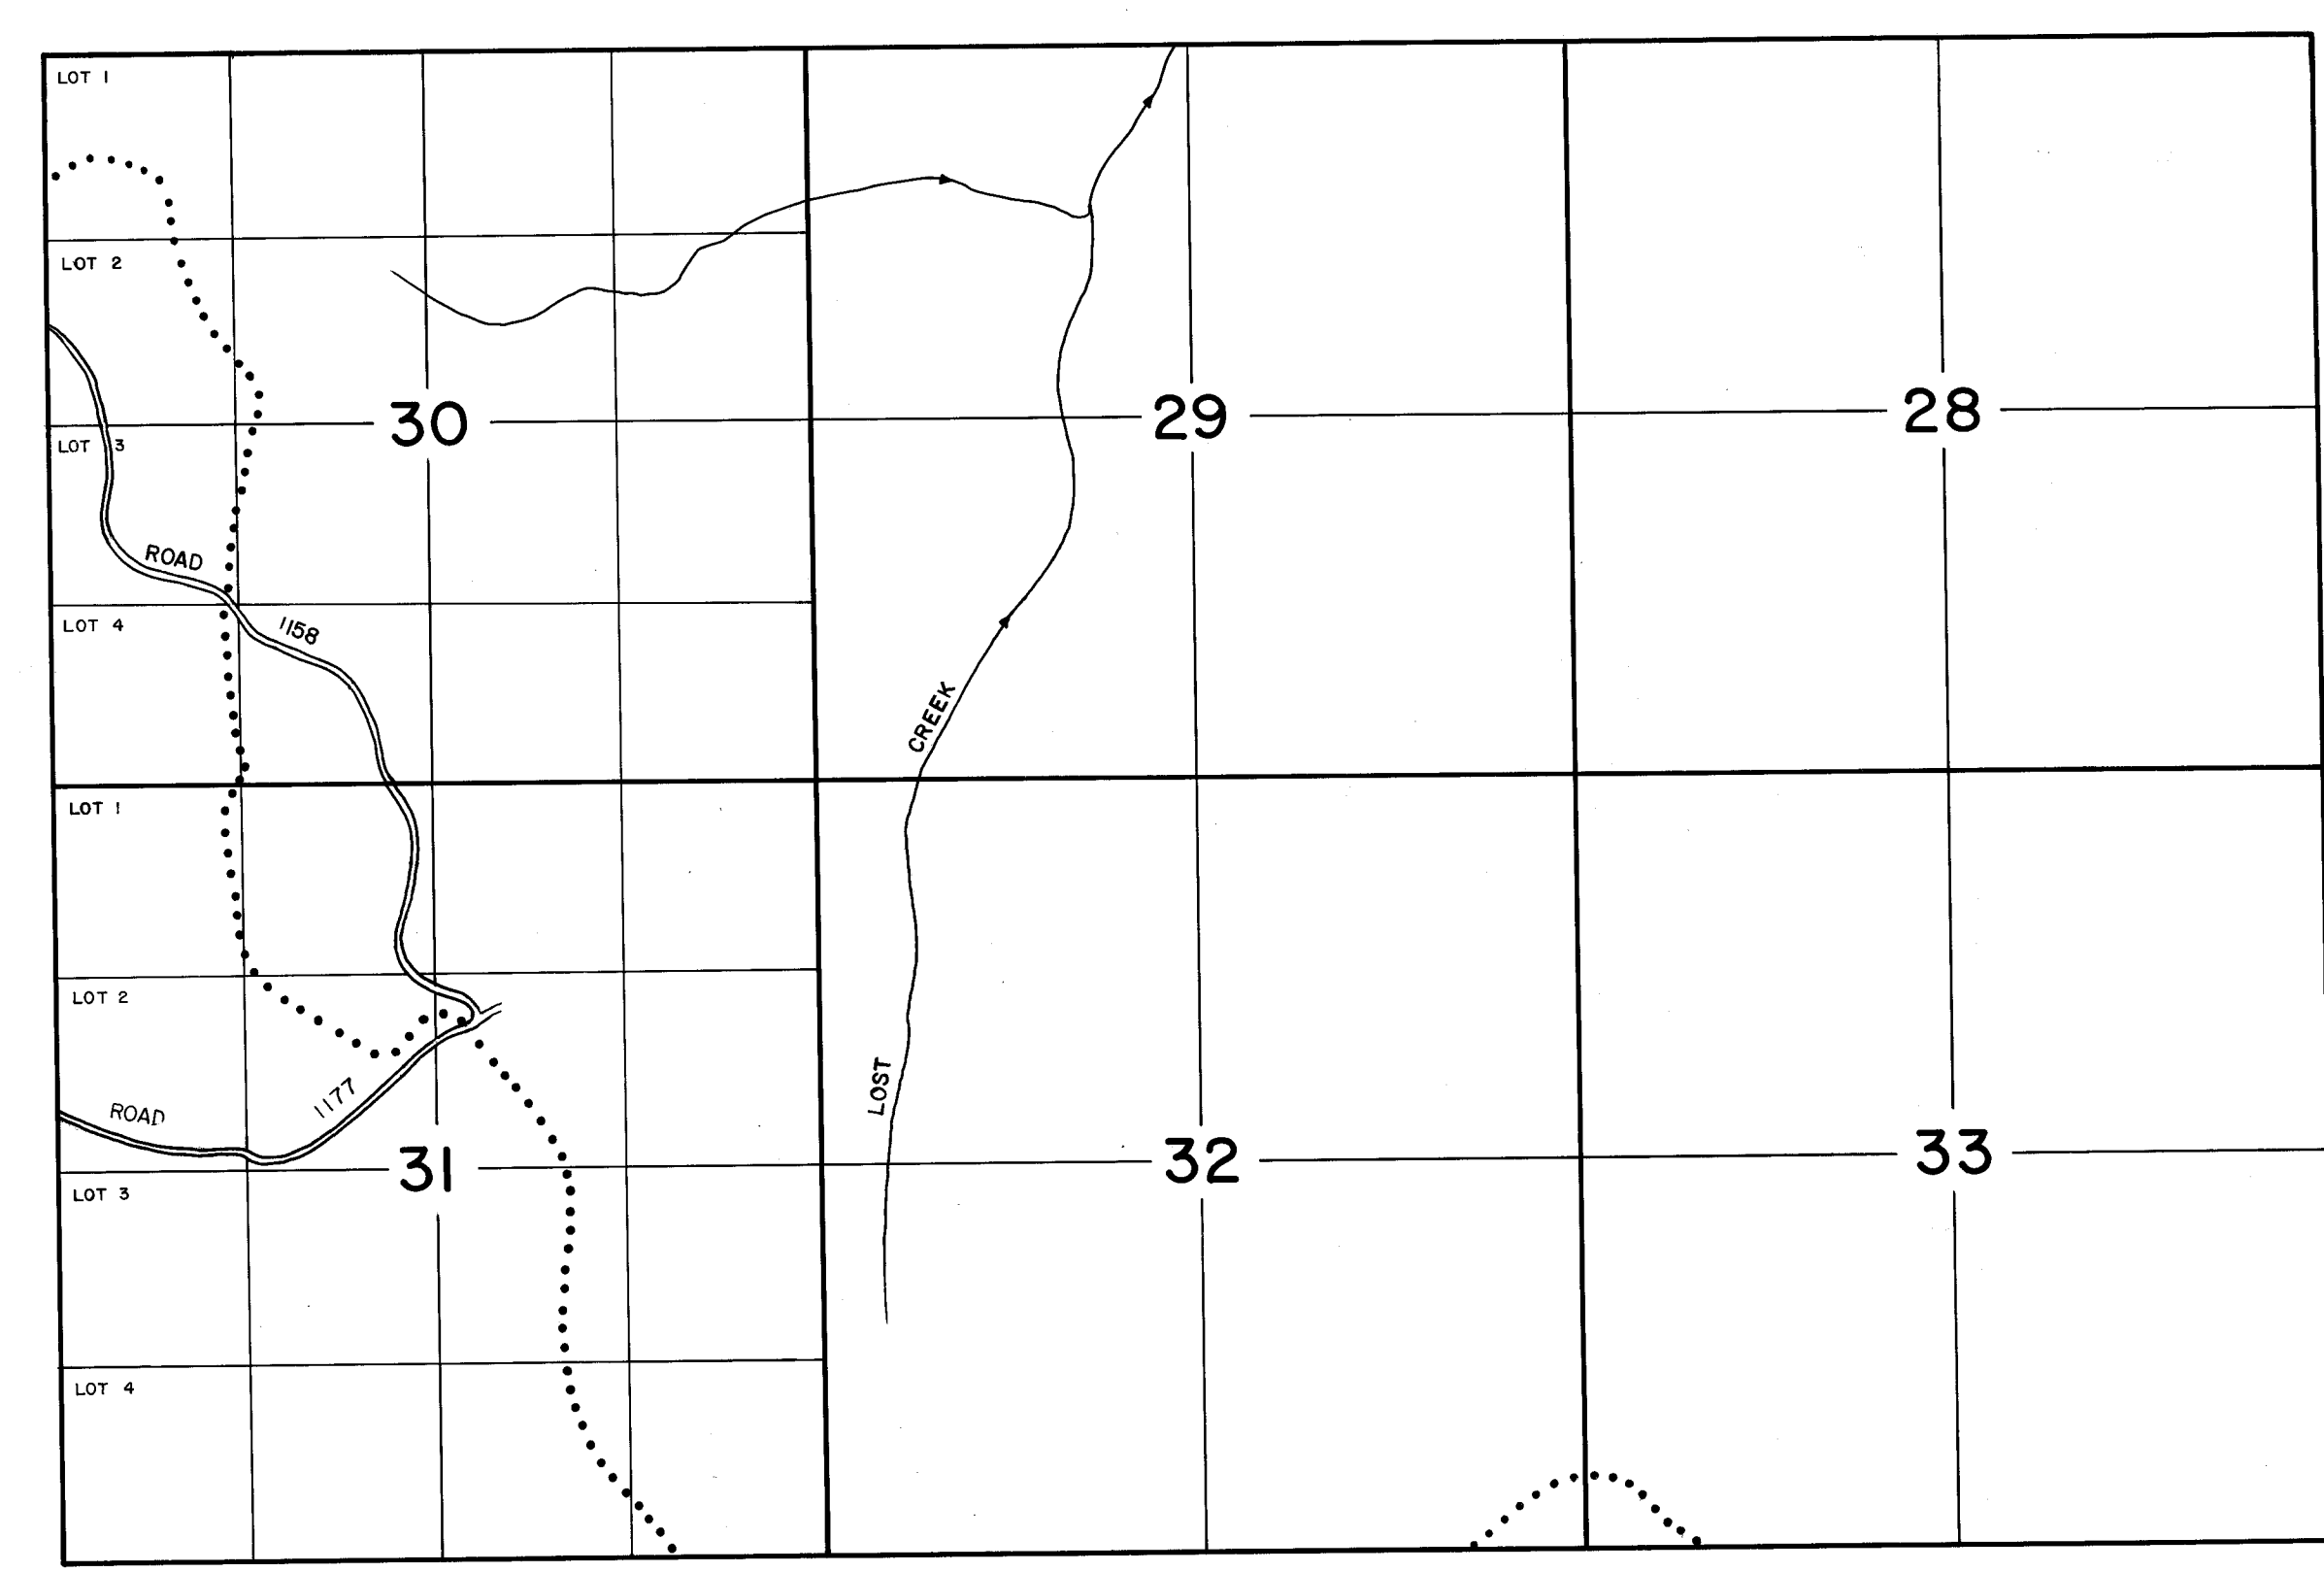

TOWNSHIP 12 SOUTH, RANGE 4 EAST W. M.

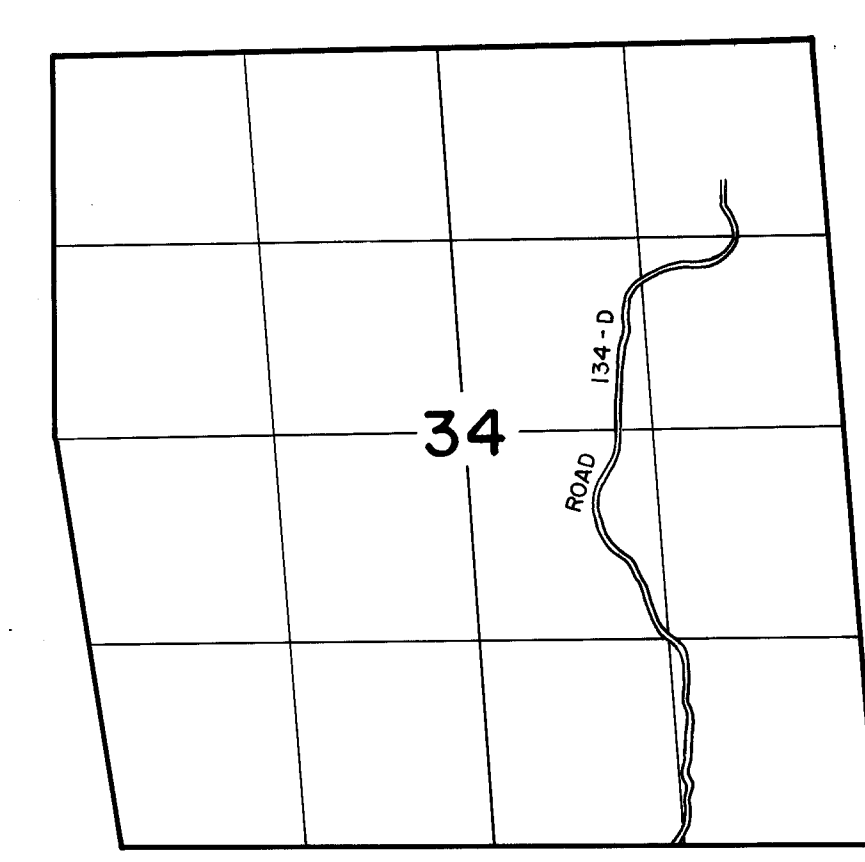

TOWNSHIP 14 SOUTH, RANGE 4 EAST W. M.

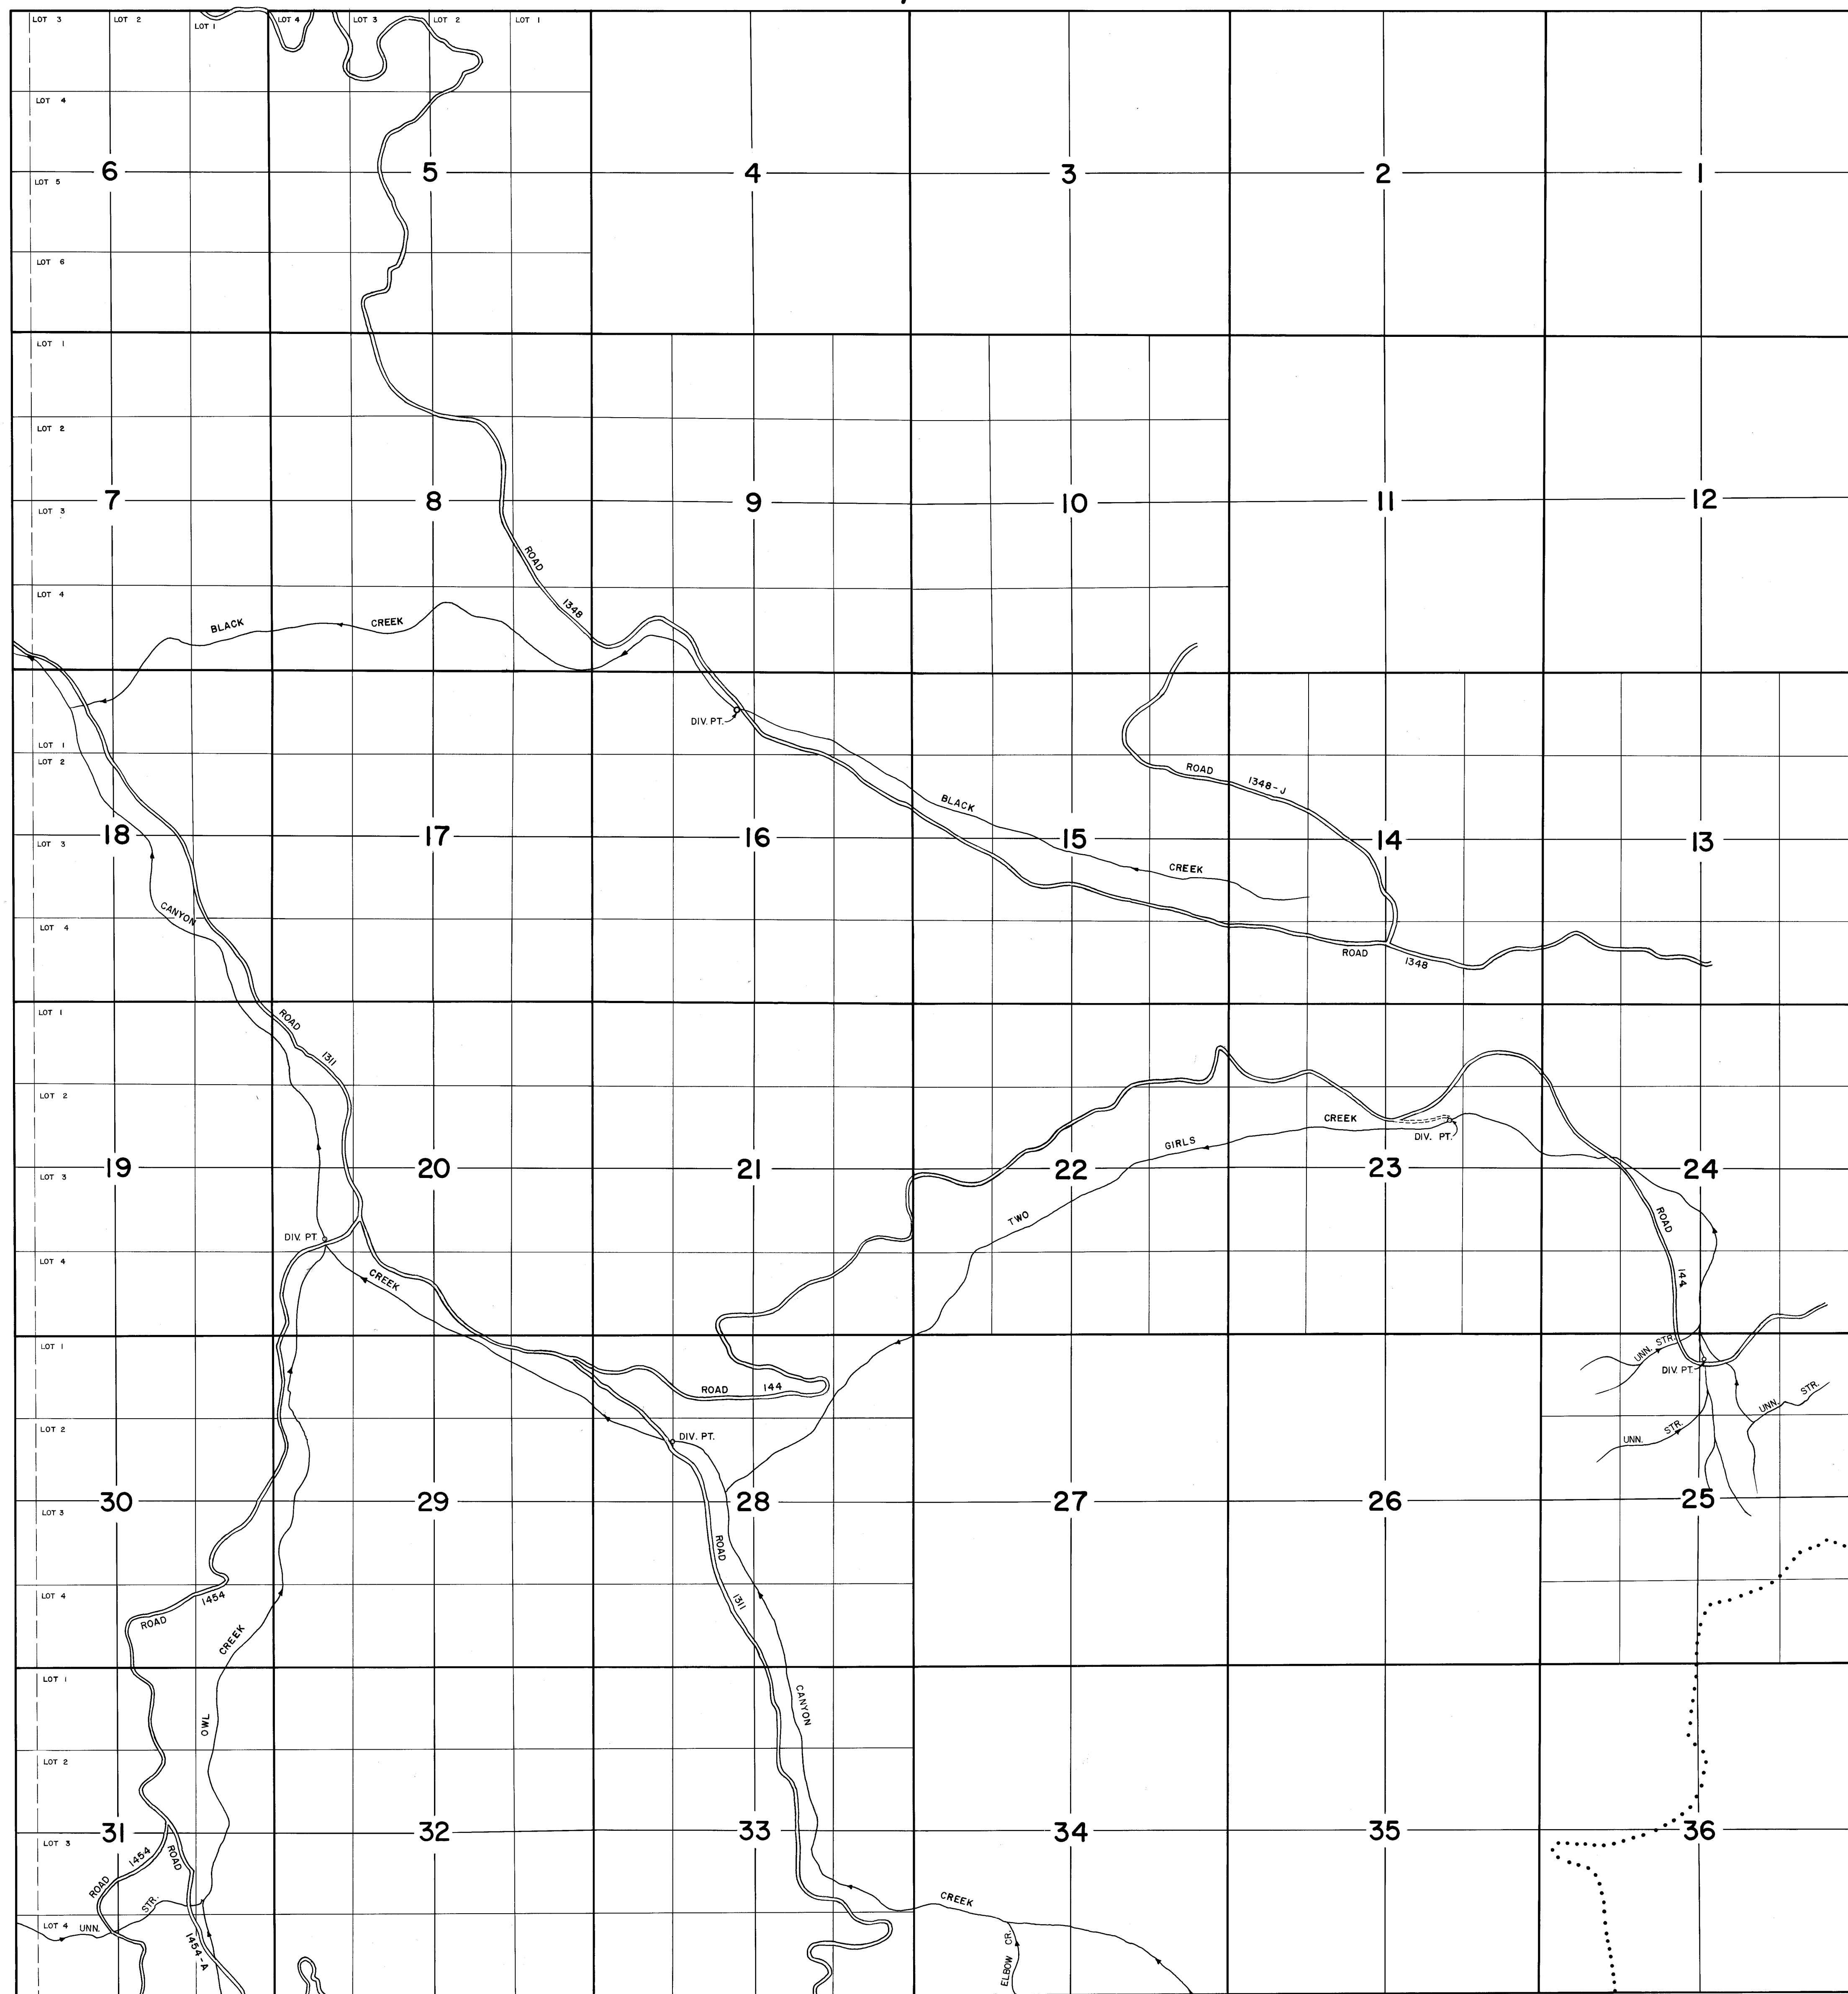

TOWNSHIP 15 SOUTH, RANGE 4 EAST W. M.

