


Application No. R 75652

Permit No. R11817

APPLICATION MAP
FOR WATER RIGHT PERMIT
IN THE NAME OF INTERNATIONAL PAPER
LOCATED IN
NNW SECTION 26, T.21S., R.12W., W.M.

THE PURPOSE OF THIS MAP IS TO IDENTIFY THE
LOCATION OF THE WATER RIGHT. IT IS NOT INTENDED
TO IDENTIFY PROPERTY OWNERSHIP LINES. WATER
RIGHT SURVEY PERFORMED SEPTEMBER 1995.


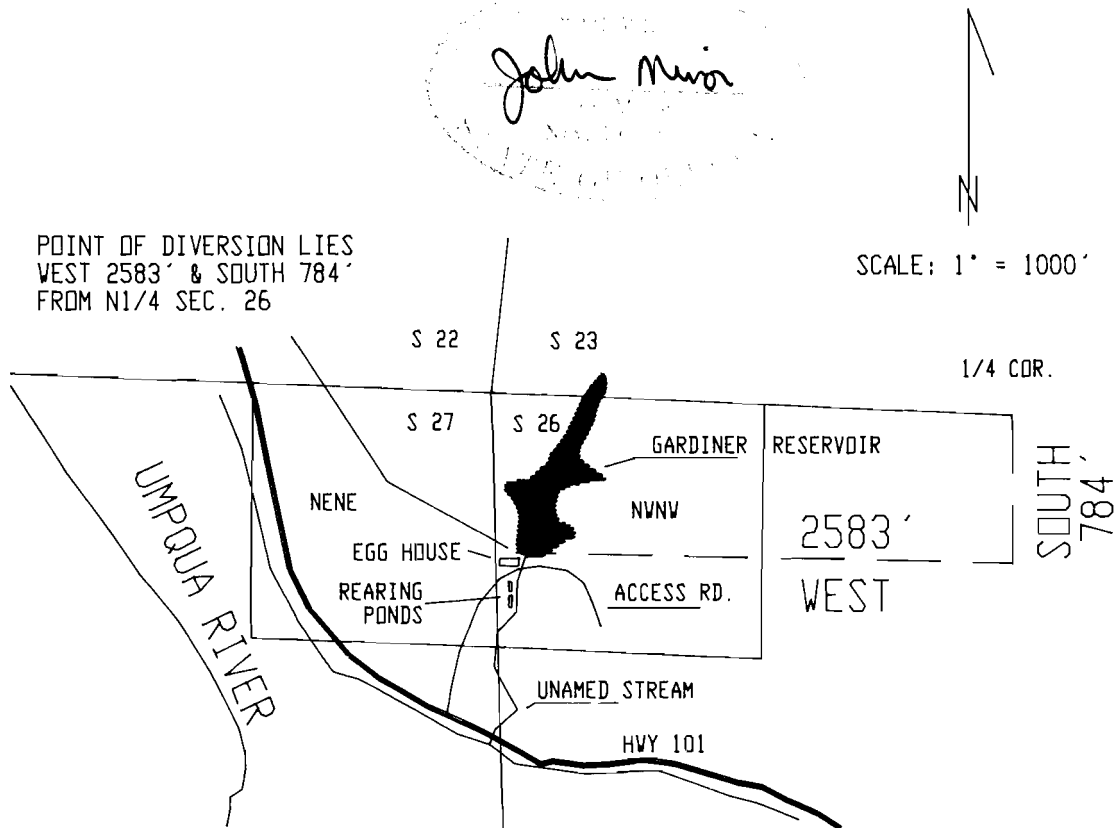


Application No. R 72652

Permit No. R11815

W.M.

VICINITY MAP
SCALE 1" = 1650'

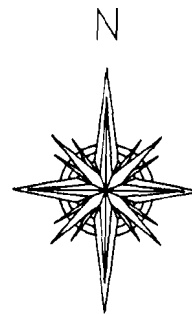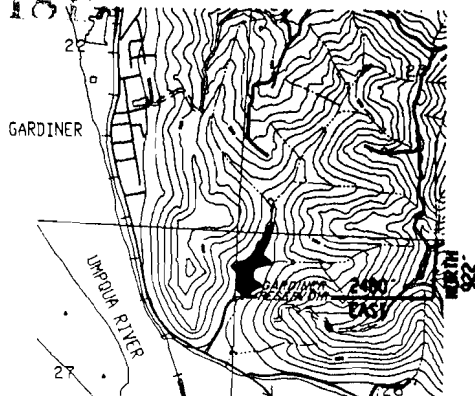


JULY 1995

DEPARTMENT


197
35

CITY CHART

IRFACE AREA - ACRES

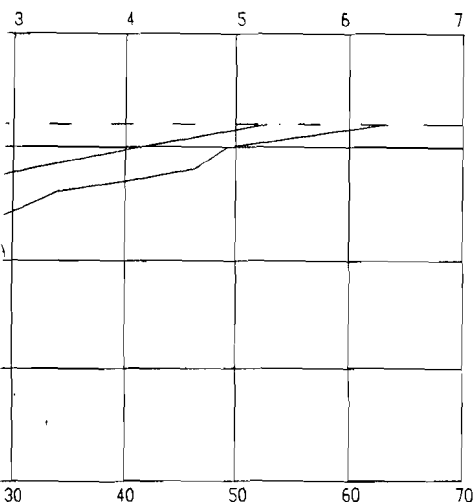


RAGE - ACRE FEET

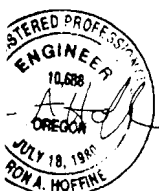

ES: 6/30/97

I HOFFINE
10688
IN MINOR
IN BENTLEY

HIGHWAY 101
1 MILE TO REEDSPORT

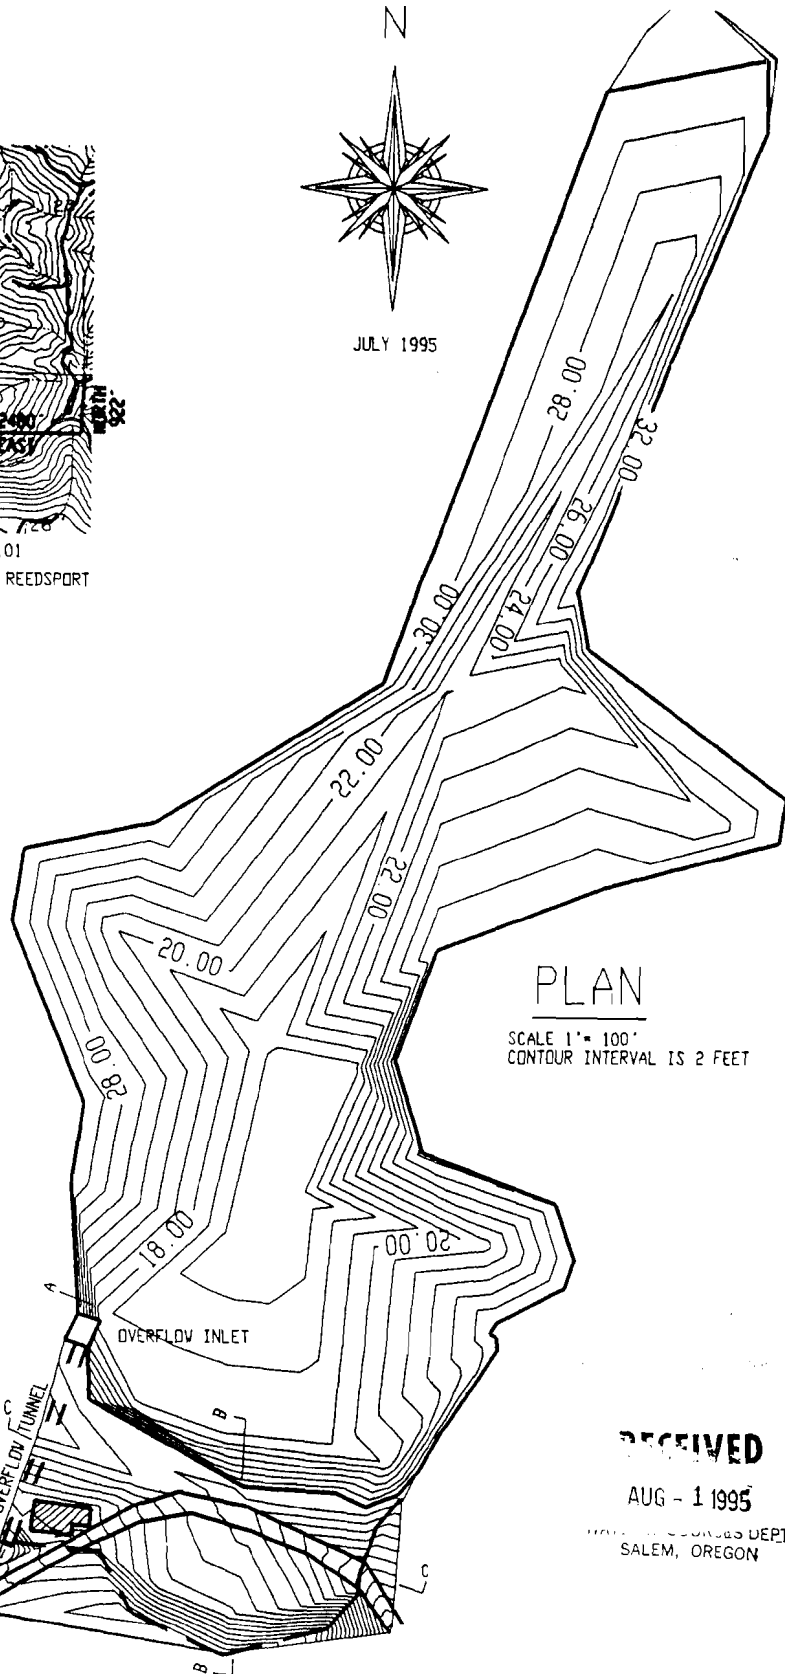

PLAN

SCALE 1" = 100'
CONTOUR INTERVAL IS 2 FEET

RECEIVED

AUG - 1 1995

SALEM, OREGON

NOTES:

1. THE DAM WAS TIED TO THE 1/4 CORNER BETWEEN SECTIONS 23 AND 26. THE 1/4 CORNER IS 922' NORTH AND 2480' EAST OF THE NAIL IN THE STUMP IN THE MIDDLE OF THE DAM.
2. THE LAND USE IN THE GARDINER RESERVOIR DRAINAGE IS TIMBER. VERTICAL ELEVATIONS BASED ON NGVD 29 FROM OSHD BM K612.
3. ORIGINAL GROUND PRIOR TO FILL ASSUMED TO EQUAL TOE OF DAM.
4. DAM IS LOCATED IN TAX LOT 200 IN SECTION 26.

LEGEND

CONTOUR LINES
BUILDING
TOE OF DAM
STREAM
RESERVOIR EDGE

