


Application No. 73840
Permit No.

RECEIVED
NOV 19 1987
WATER RESOURCES DIV.
STATE OF OREGON

TOWNSHIP 15 SOUTH, RANGE 5 WEST, W.M.

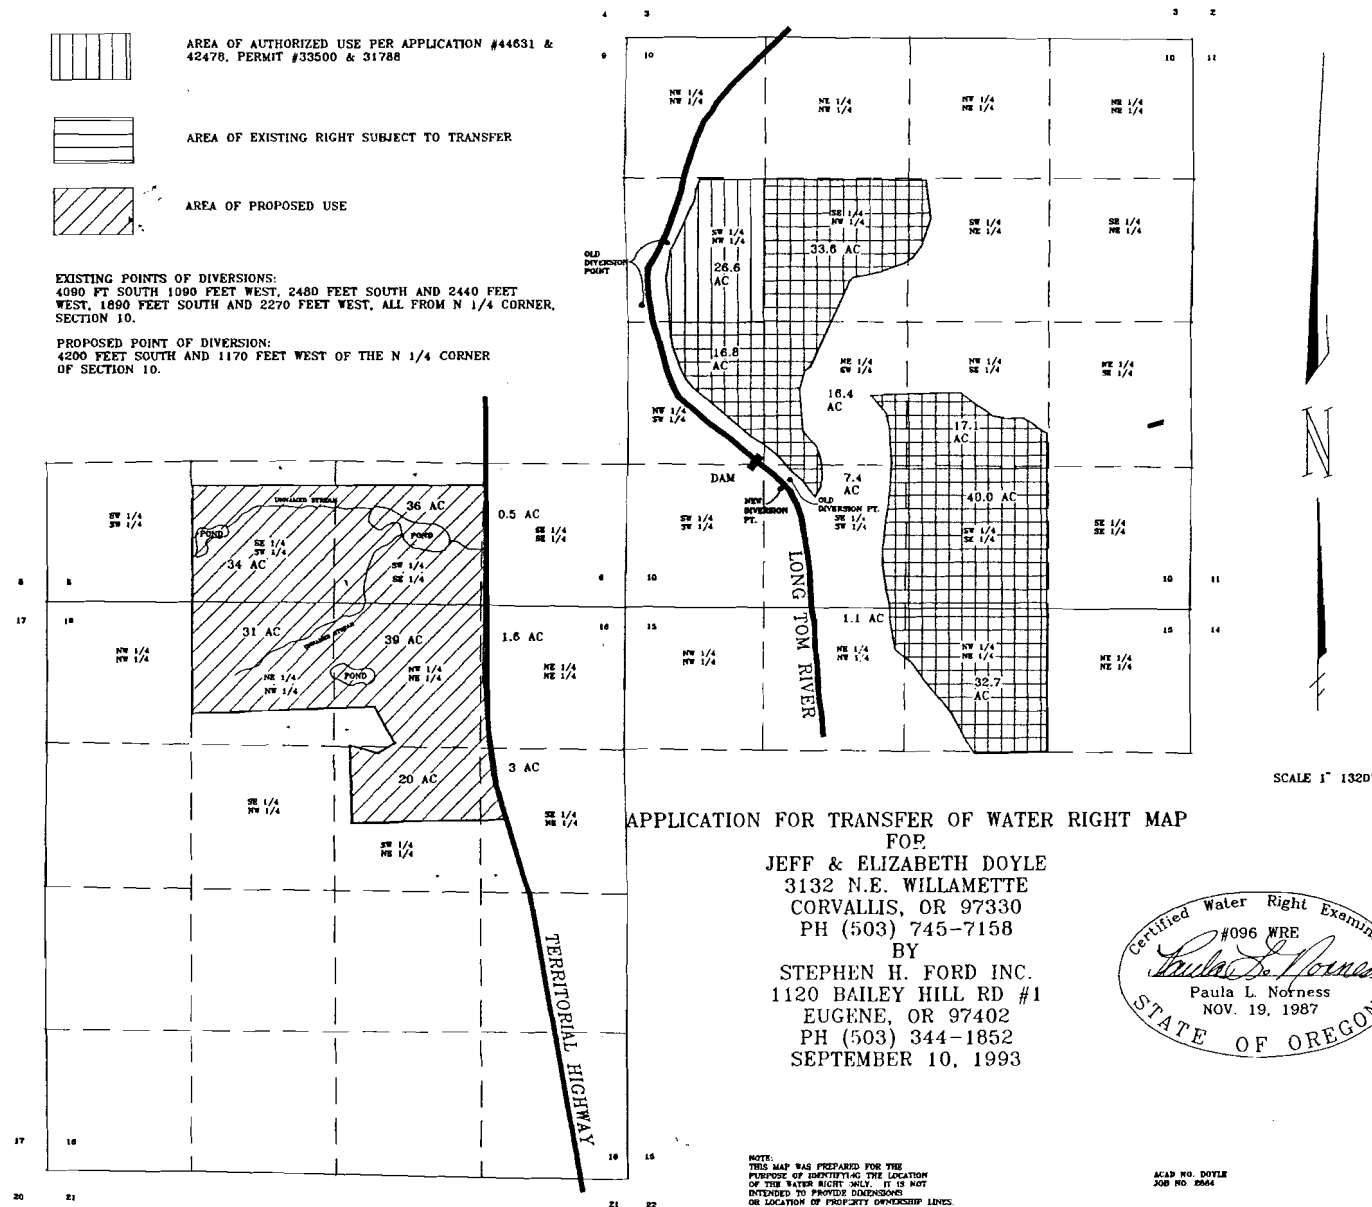

RECEIVED
JUN 16 1964
RESOURCES D P
C. L. GILLOFF


AREA OF AUTHORIZED USE PER APPLICATION #44631 & 42478, PERMIT #33500 & 31768
--

AREA OF EXISTING RIGHT SUBJECT TO TRANSFER

AREA OF PROPOSED USE


EXISTING POINTS OF DIVERSIONS:
4090 FT SOUTH 1090 FEET WEST, 2480 FEET SOUTH AND 2440 FEET
WEST, 1890 FEET SOUTH AND 2270 FEET WEST, ALL FROM N 1/4 CORNER,
SECTION 10.

PROPOSED POINT OF DIVERSION:
4200 FEET SOUTH AND 1170 FEET WEST OF THE N 1/4 CORNER
OF SECTION 10.

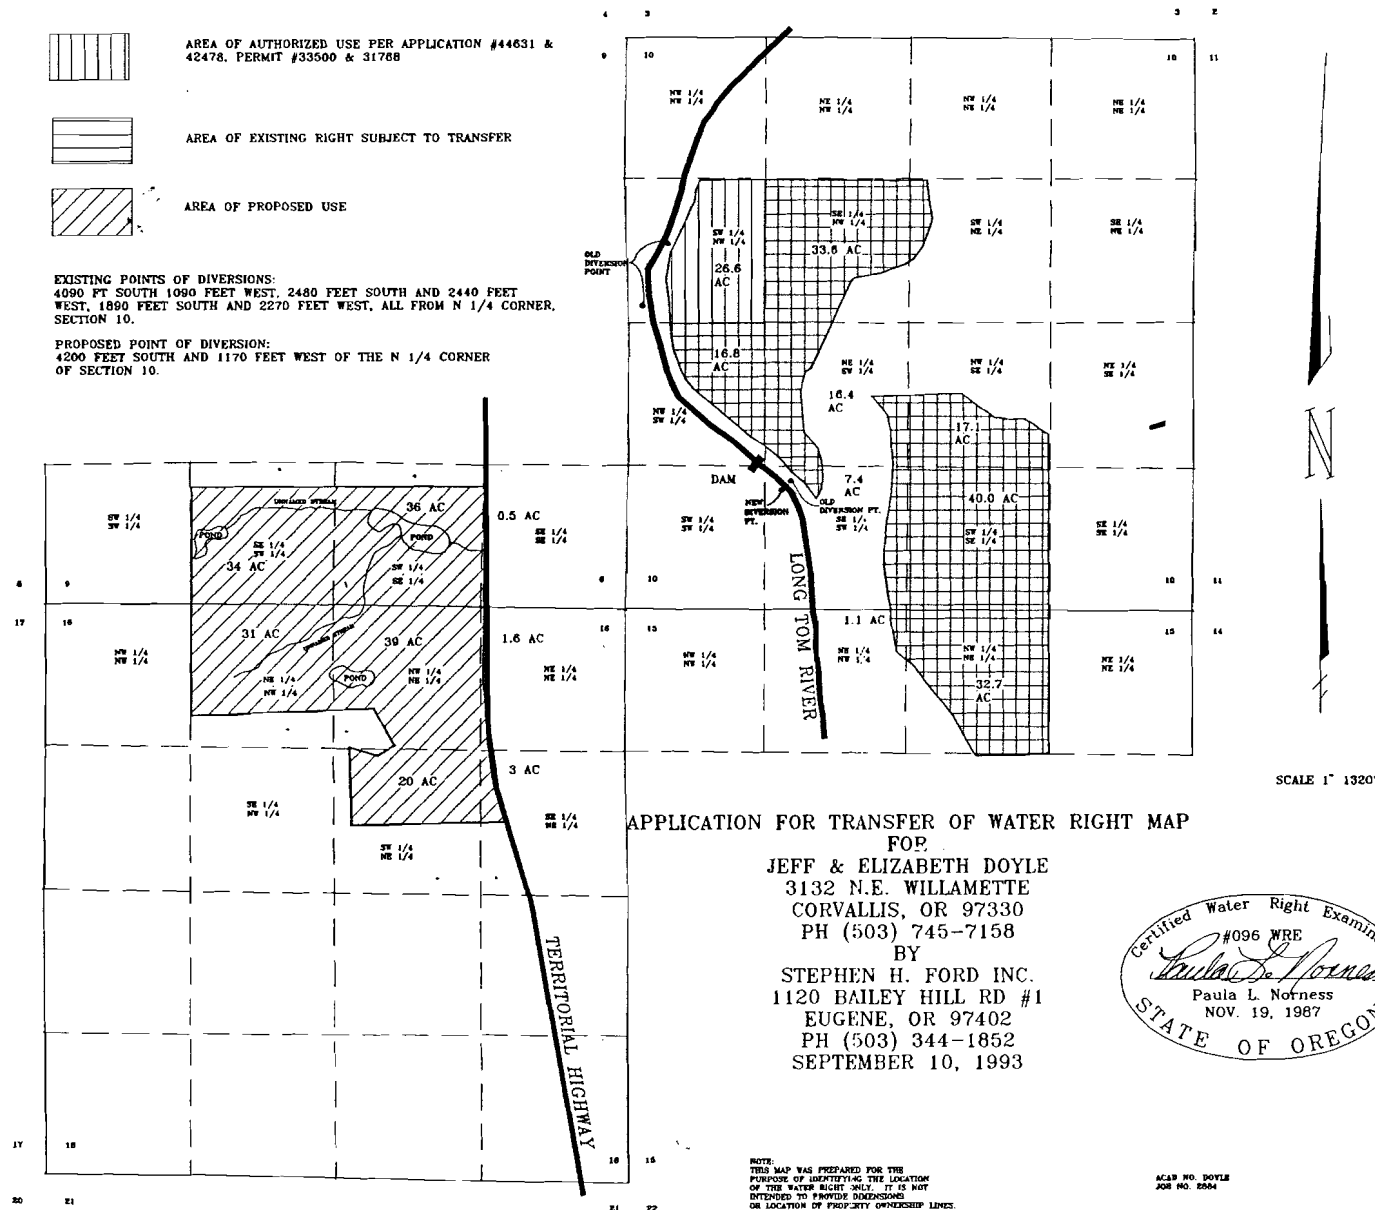

APPLICATION FOR TRANSFER OF WATER RIGHT MAP

FOR
JEFF & ELIZABETH DOYLE
3132 N.E. WILLAMETTE
CORVALLIS, OR 97330
PH (503) 745-7158
BY
STEPHEN H. FORD INC.
1120 BAILEY HILL RD #1
EUGENE, OR 97402
PH (503) 344-1852
SEPTEMBER 10, 1993

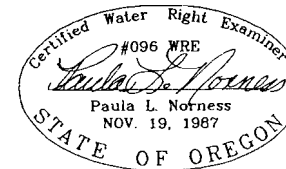

NOTE:
THIS MAP WAS PREPARED FOR THE
PURPOSE OF IDENTIFYING THE LOCATION
OF THE WATER RIGHT ONLY. IT IS NOT
INTENDED TO PROVIDE DIMENSIONS
OR LOCATION OF PROPERTY OWNERSHIP LINES

ACAD NO. DOYLE
JOS NO. 2004