


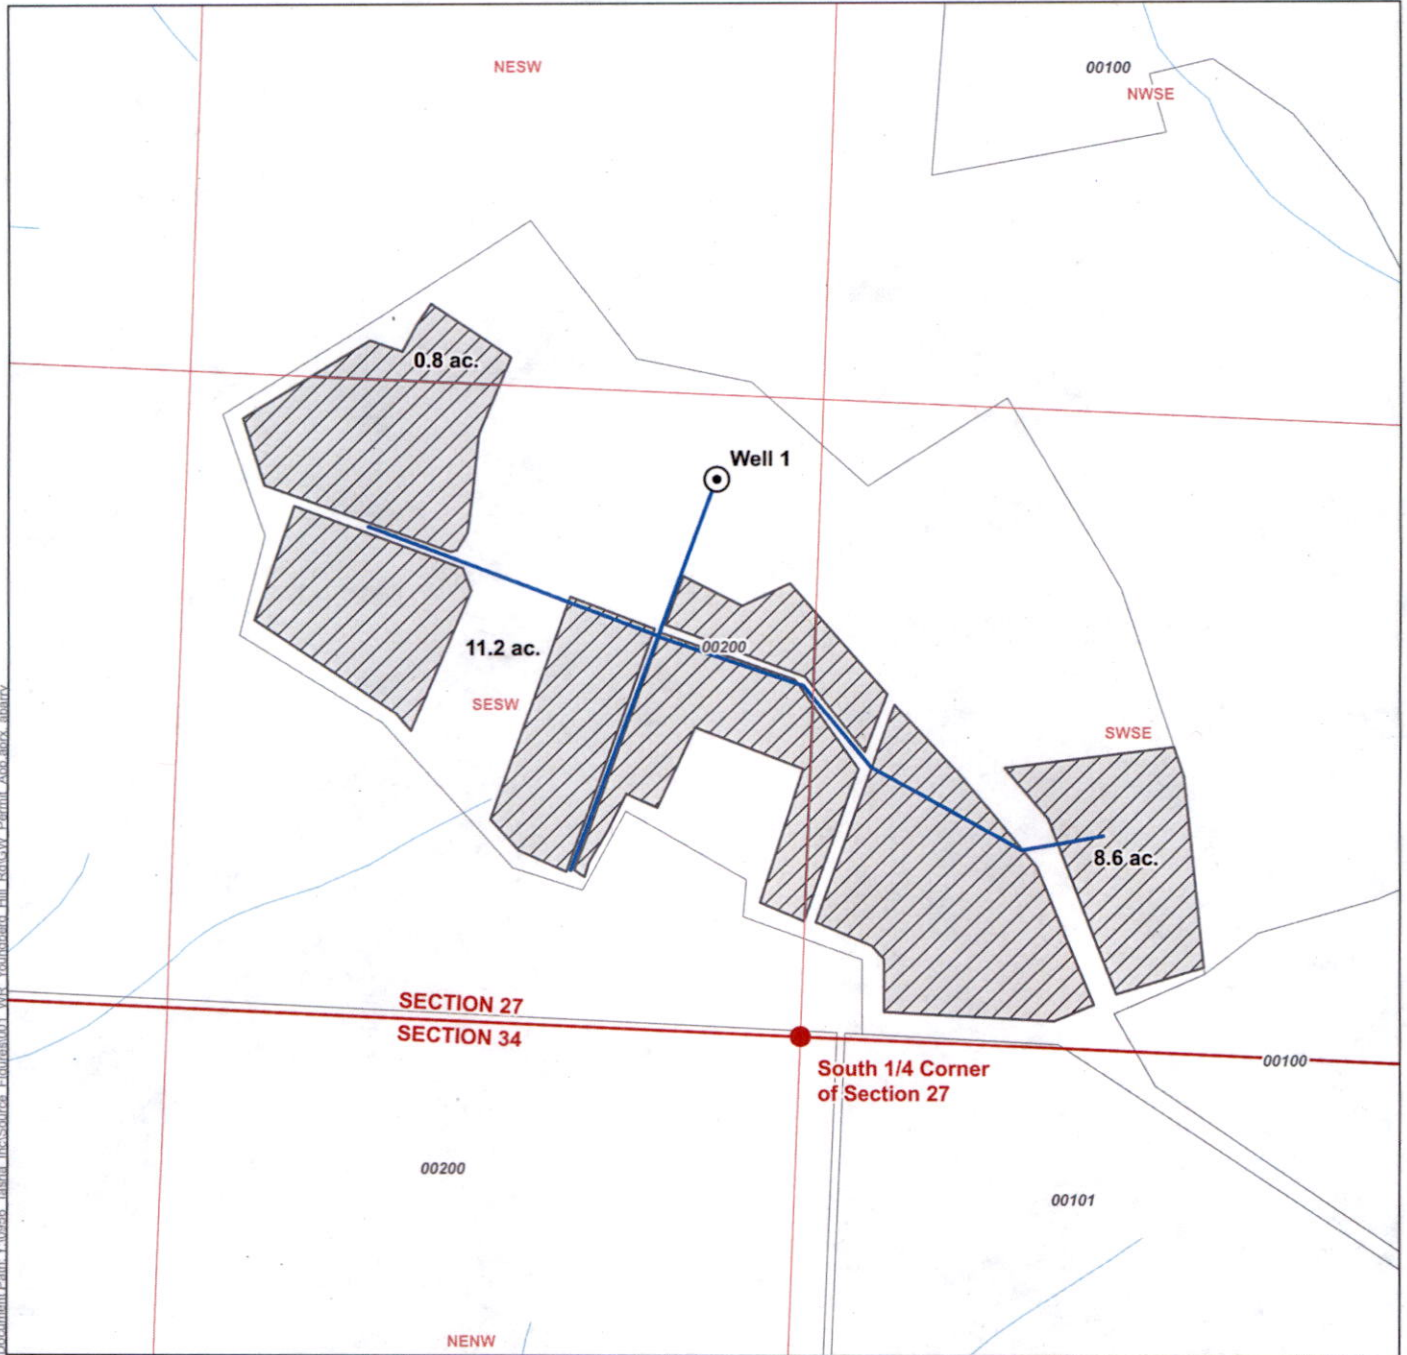

LEGEND

- Proposed Point of Appropriation (POA)
- Waterline
- Proposed Place of Use (POU)
- Tax Lot
- Watercourse

Groundwater Permit Application for Tasha's Inc.

Proposed Place of Use and Point of Appropriation

Yamhill County
Township 4 South, Range 5 West (W.M.)

DISCLAIMER

This map was prepared for the purpose of identifying the location of a water right only and it is not intended to provide legal dimensions or location of property ownership lines.


Date: April 27, 2022


Data Sources: BLM, ESRI, OWRD, USGS, Yamhill Co.

LOCATION DESCRIPTION

Well 1
Located 1,145 feet North and 215 feet West from the South 1/4 corner of Section 27, Township 4 South, Range 5 West (W.M.)

RECEIVED
MAY 17 2022
OWRD

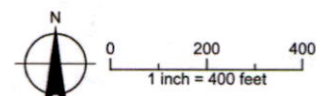

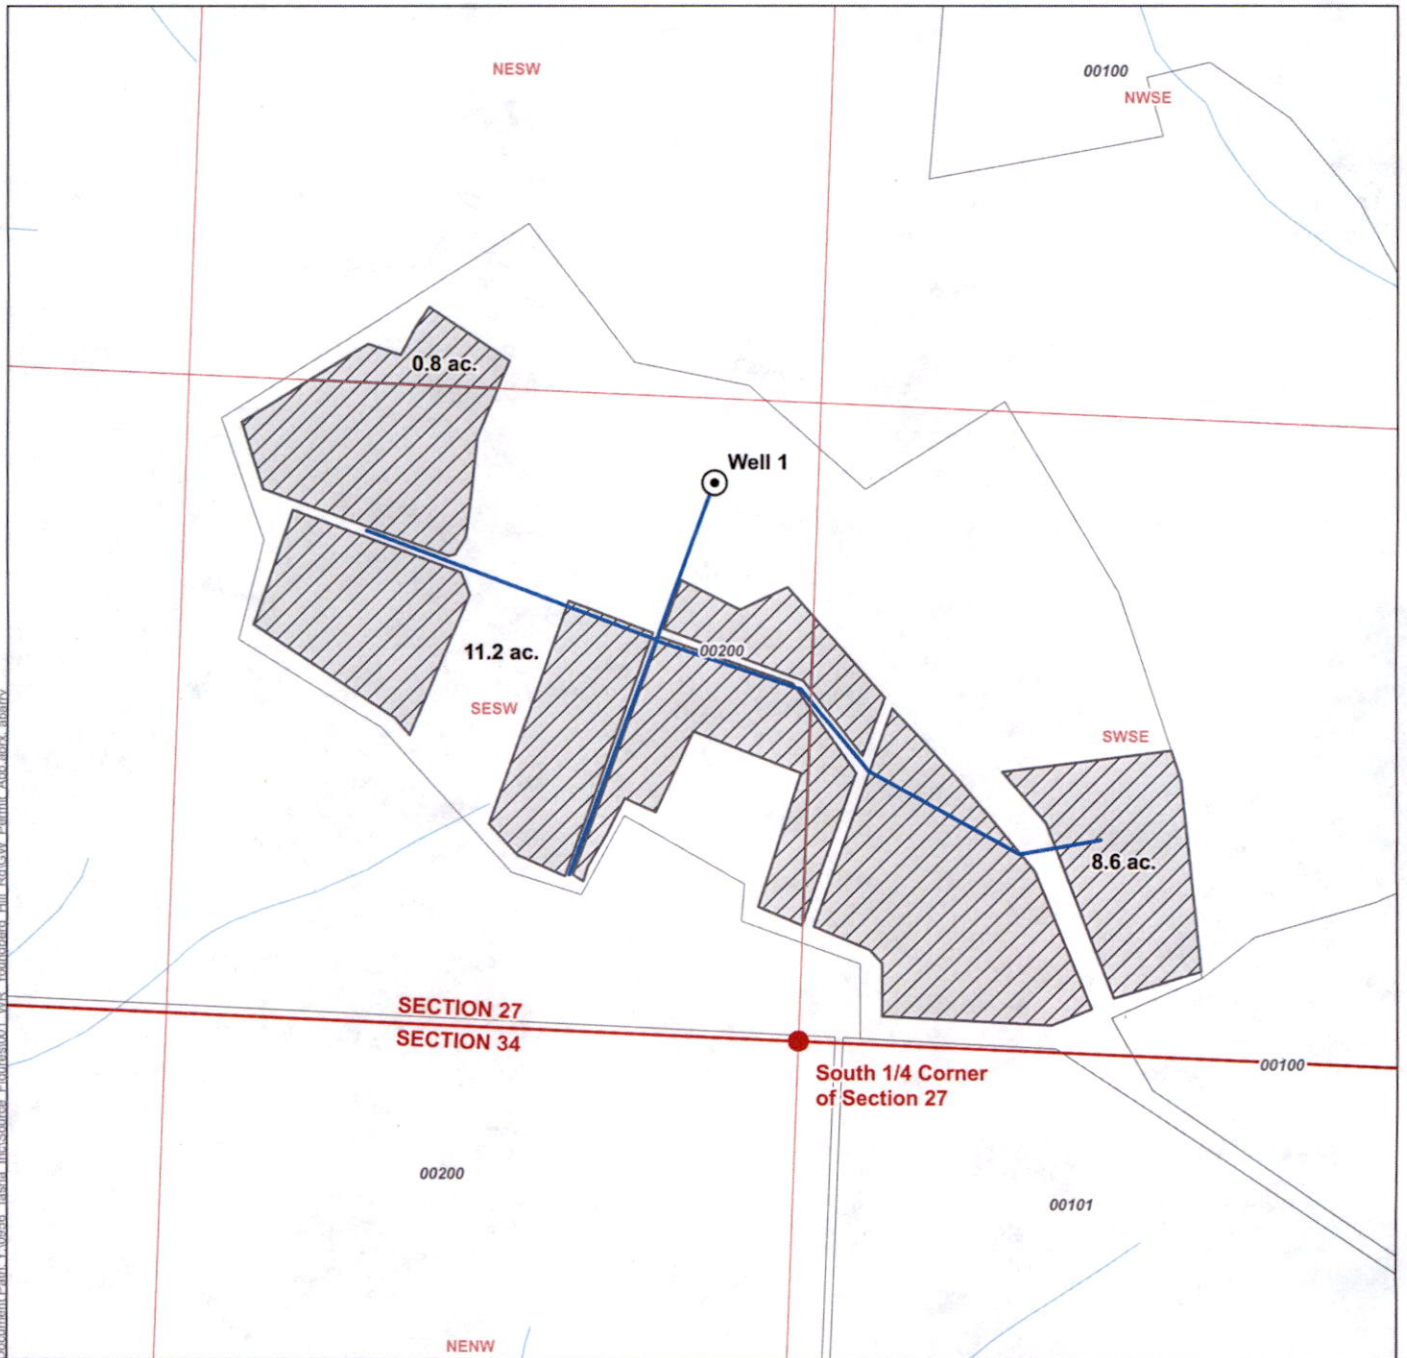

LEGEND

- Proposed Point of Appropriation (POA)
- Waterline
- Proposed Place of Use (POU)
- Tax Lot
- Watercourse

Groundwater Permit Application for Tasha's Inc.

Proposed Place of Use and Point of Appropriation

Yamhill County
Township 4 South, Range 5 West (W.M.)

DISCLAIMER

This map was prepared for the purpose of identifying the location of a water right only and it is not intended to provide legal dimensions or location of property ownership lines.

Date: April 27, 2022

Data Sources: BLM, ESRI, OWRD, USGS, Yamhill Co.

RECEIVED
MAY 17 2022
OWRD

LOCATION DESCRIPTION

Well 1
Located 1,145 feet North and 215 feet West from the South 1/4 corner of Section 27, Township 4 South, Range 5 West (W.M.)

