

Application No. R-73963
 Permit No. R12177

**APPLICATION FOR THE EXPANSION
 OF AN EXISTING RESERVOIR**

LOCATED IN THE N.W. 1/4 OF SECTION 3,
 THE N.E. 1/4 OF SECTION 4, THE S.E. 1/4
 OF SECTION 33, AND THE S.W. 1/4 OF
 SECTION 34.


TOWNSHIP 5 NORTH, RANGE 10 WEST, W.M.
 CLATSOP COUNTY, OREGON

APPLICATION NO. _____ PERMIT NO. _____

CLIENT: CITY OF SEASIDE

SURFACE AREA: 12.1 ACRES
 TOTAL VOLUME: 170 ACRE FEET
 MAXIMUM DEPTH: 35 FEET

THIS DRAWING IS AN EXHIBIT FOR AN APPLICATION TO
 PERMIT EXPANSION OF AN EXISTING RESERVOIR. IT IS
 NOT A LAND SURVEY. PROPERTY LINES AND/OR OTHER
 LINES OF OCCUPATION SHOWN HEREON ARE NOT
 REPRESENTED BY THE UNDERSIGNED TO MEET ACCURACY
 STANDARDS OF LAND SURVEYS.

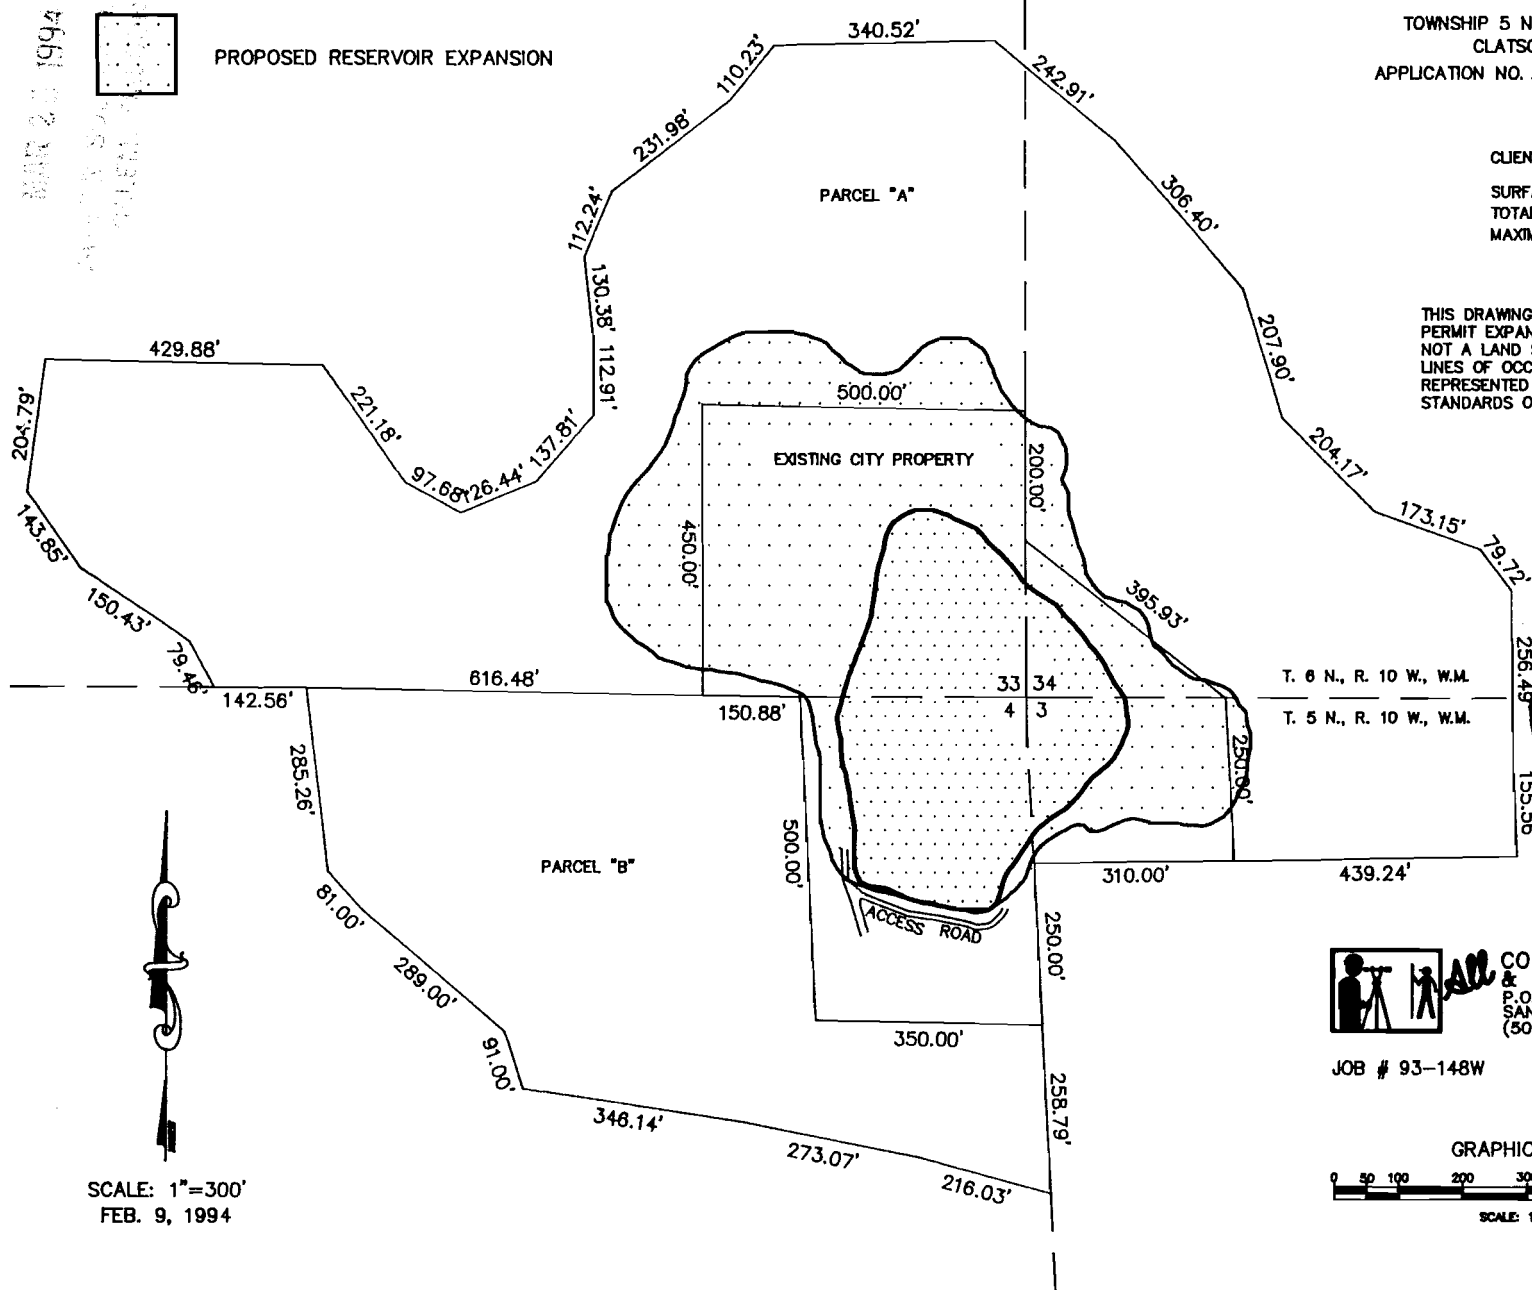

SCALE: 1"=300'
 FEB. 9, 1994



COUNTY SURVEYORS
 & PLANNERS, INC.
 P.O. BOX 955
 SANDY, OREGON 97055
 (503) 668-3151

JOB # 93-148W

