


AREA BREAKDOWN BY 1/4 SECTION
TOTAL AREA: 3,328 ACRES




SUBJECT AREA

116.4 AC = ACRES IN 1/4 SECTION

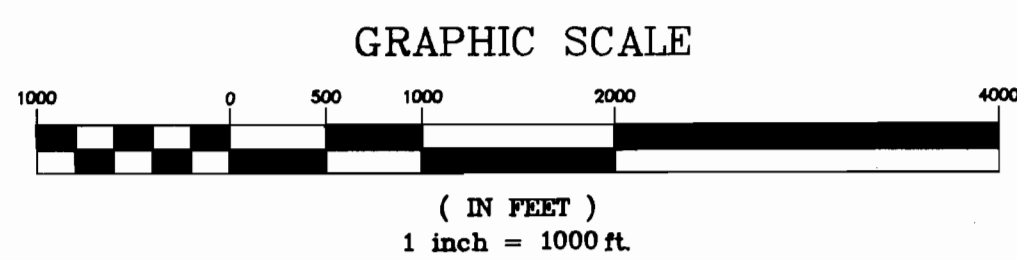

Certified Water Right Examiner
276 WRE
DALE L. HULT
MAY 30, 1991
STATE OF OREGON

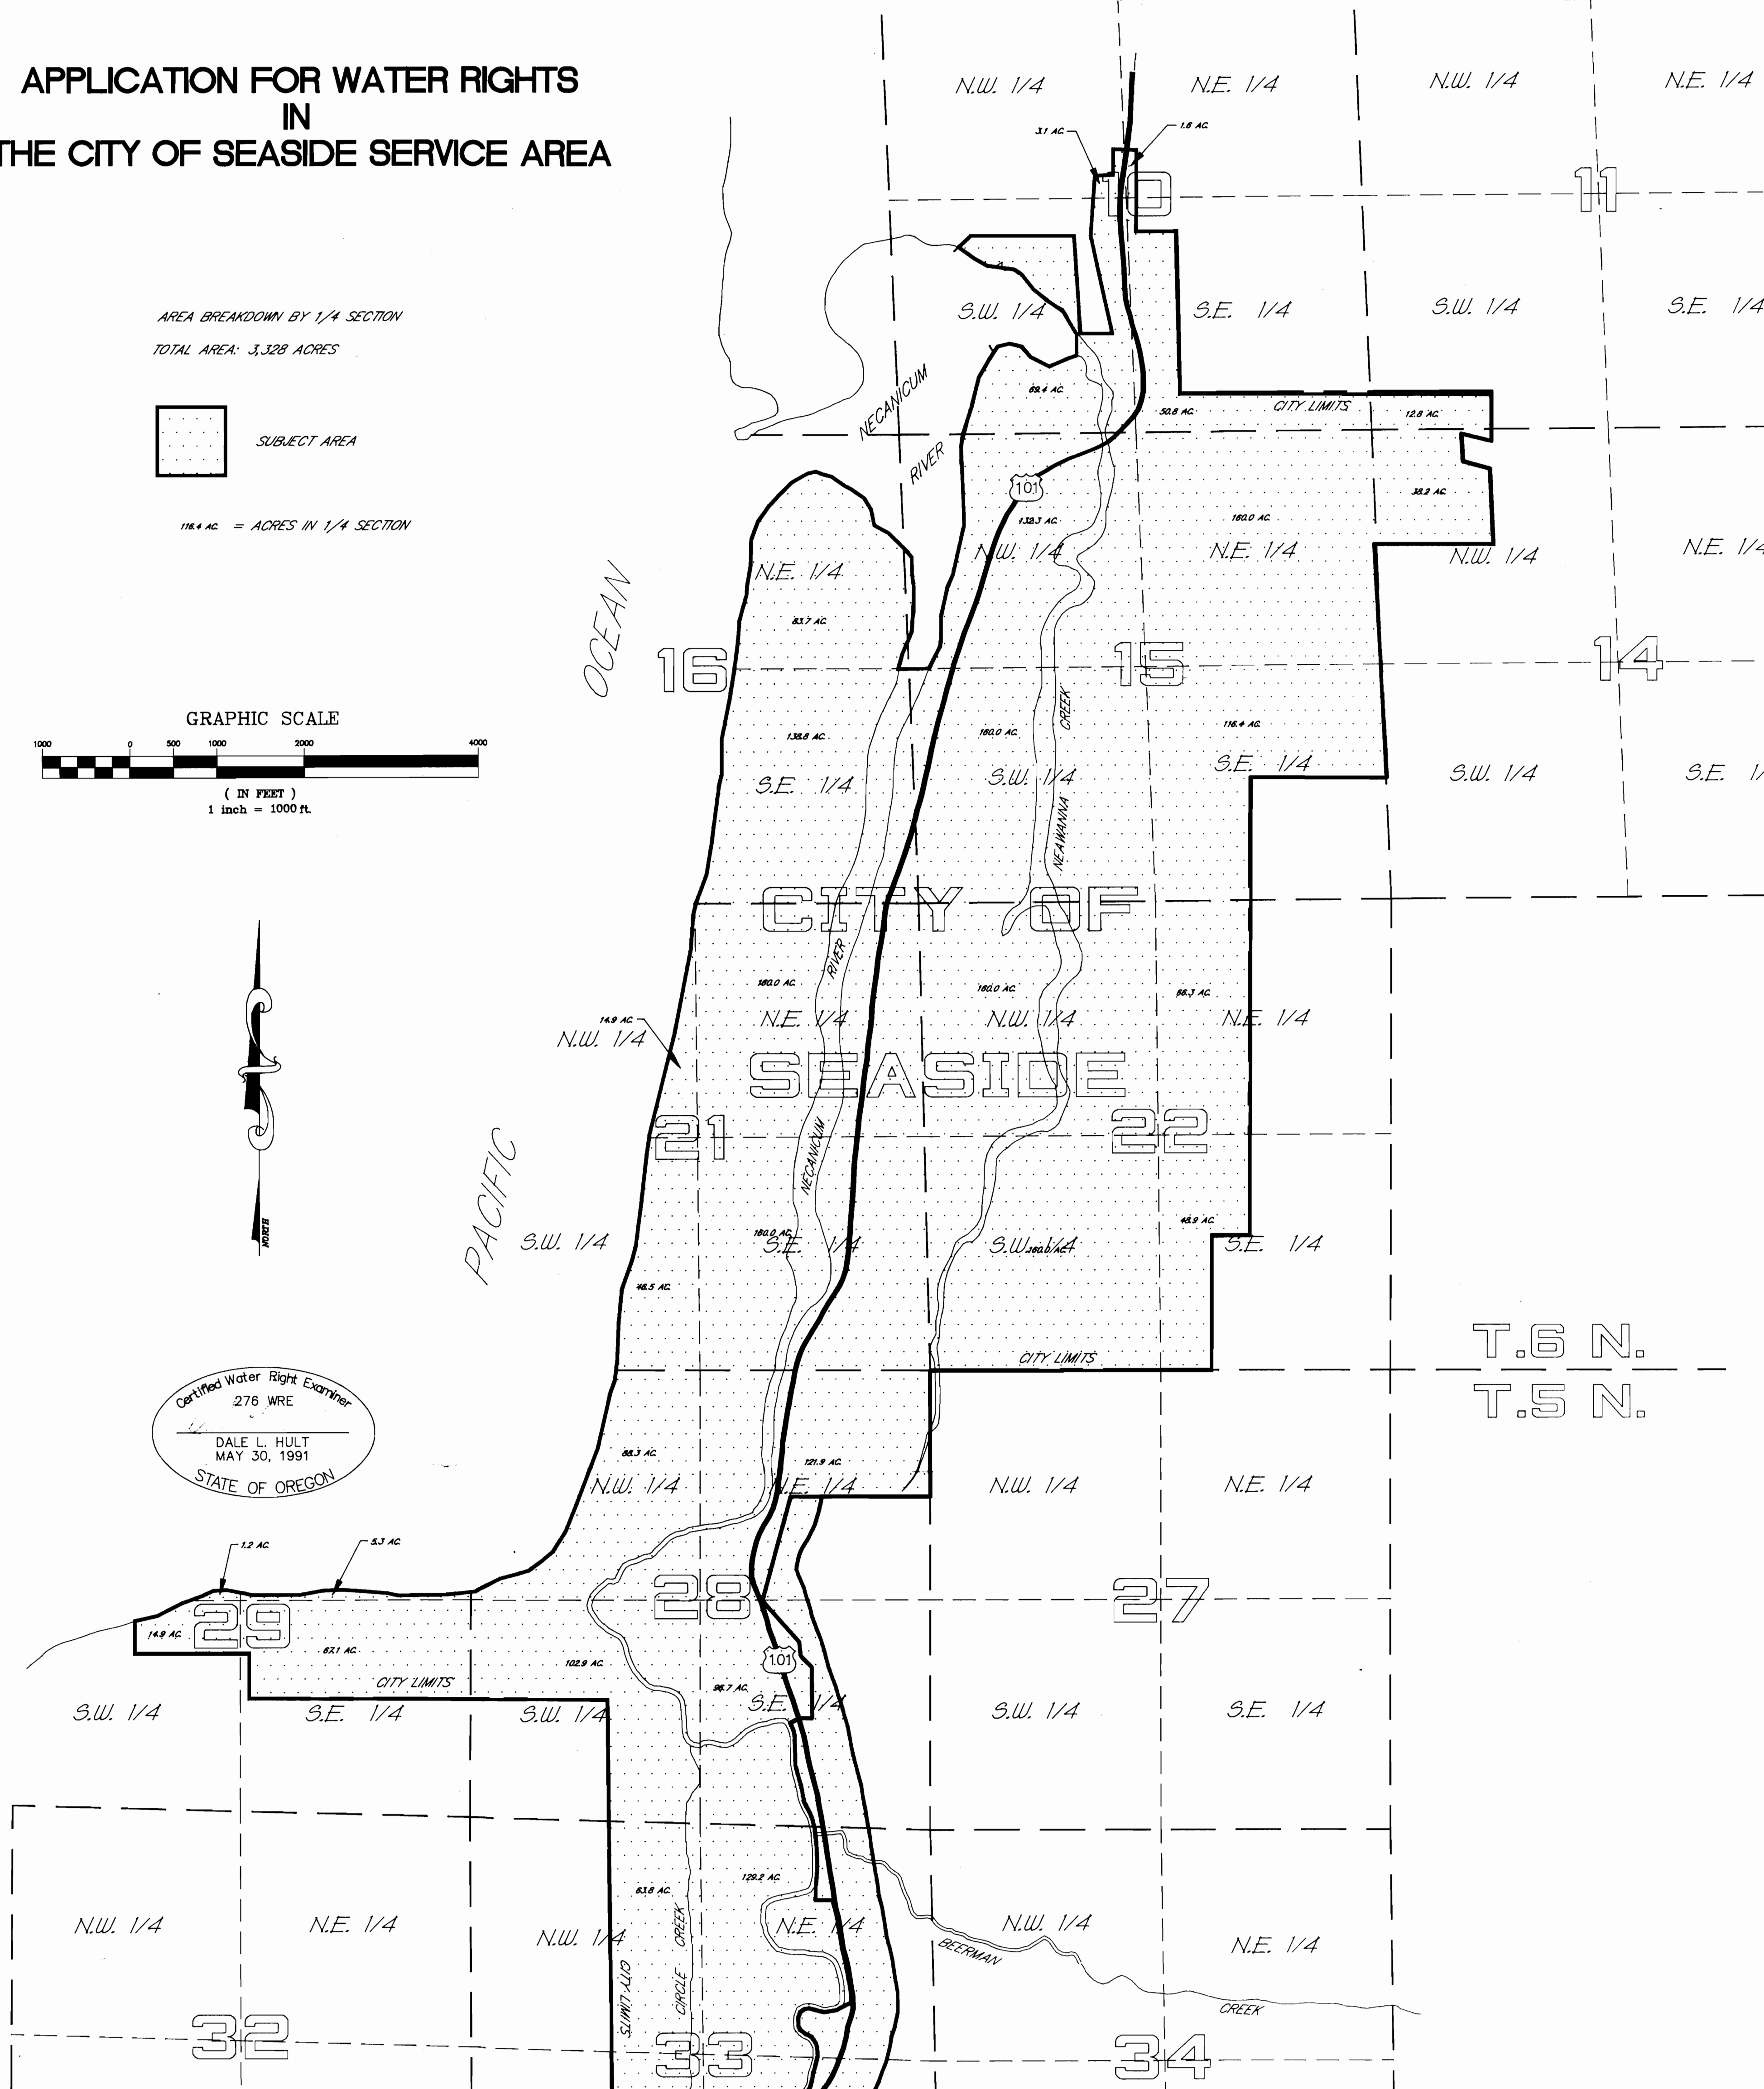


AREA OF EACH SECTION


TOTAL AREA LISTED



1964 Aug 12 2045 1 - 4 SECTION

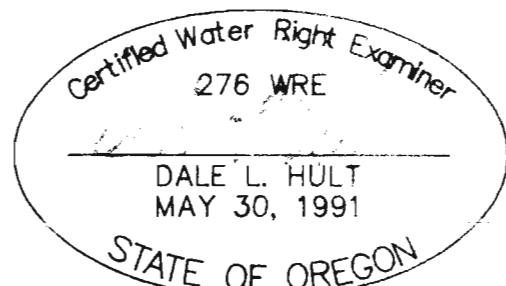
$$\begin{array}{r} T.6 N. \\ \hline T.5 N. \end{array}$$

THIS DRAWING IS AN EXHIBIT FOR AN APPLICATION
TO EXPAND THE CITY OF SEASIDE WATER SERVICE
AREA. IT IS NOT A LAND SURVEY. PROPERTY LINES
AND/OR OTHER LINES OF OCCUPATION SHOWN
HEREON ARE NOT REPRESENTED BY THE
UNDERSIGNED TO MEET ACCURACY STANDARDS OF
LAND SURVEYS.

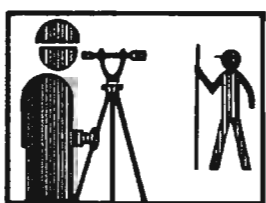

**All COUNTY SURVEYORS
& PLANNERS, INC.**
P.O. BOX 955
SANDY, OREGON 97055
(503) 668-3151

JOB NO. 93-1486

SHEET 1 OF 2

Application No. R-73963
Permit No. R12177

R12177